



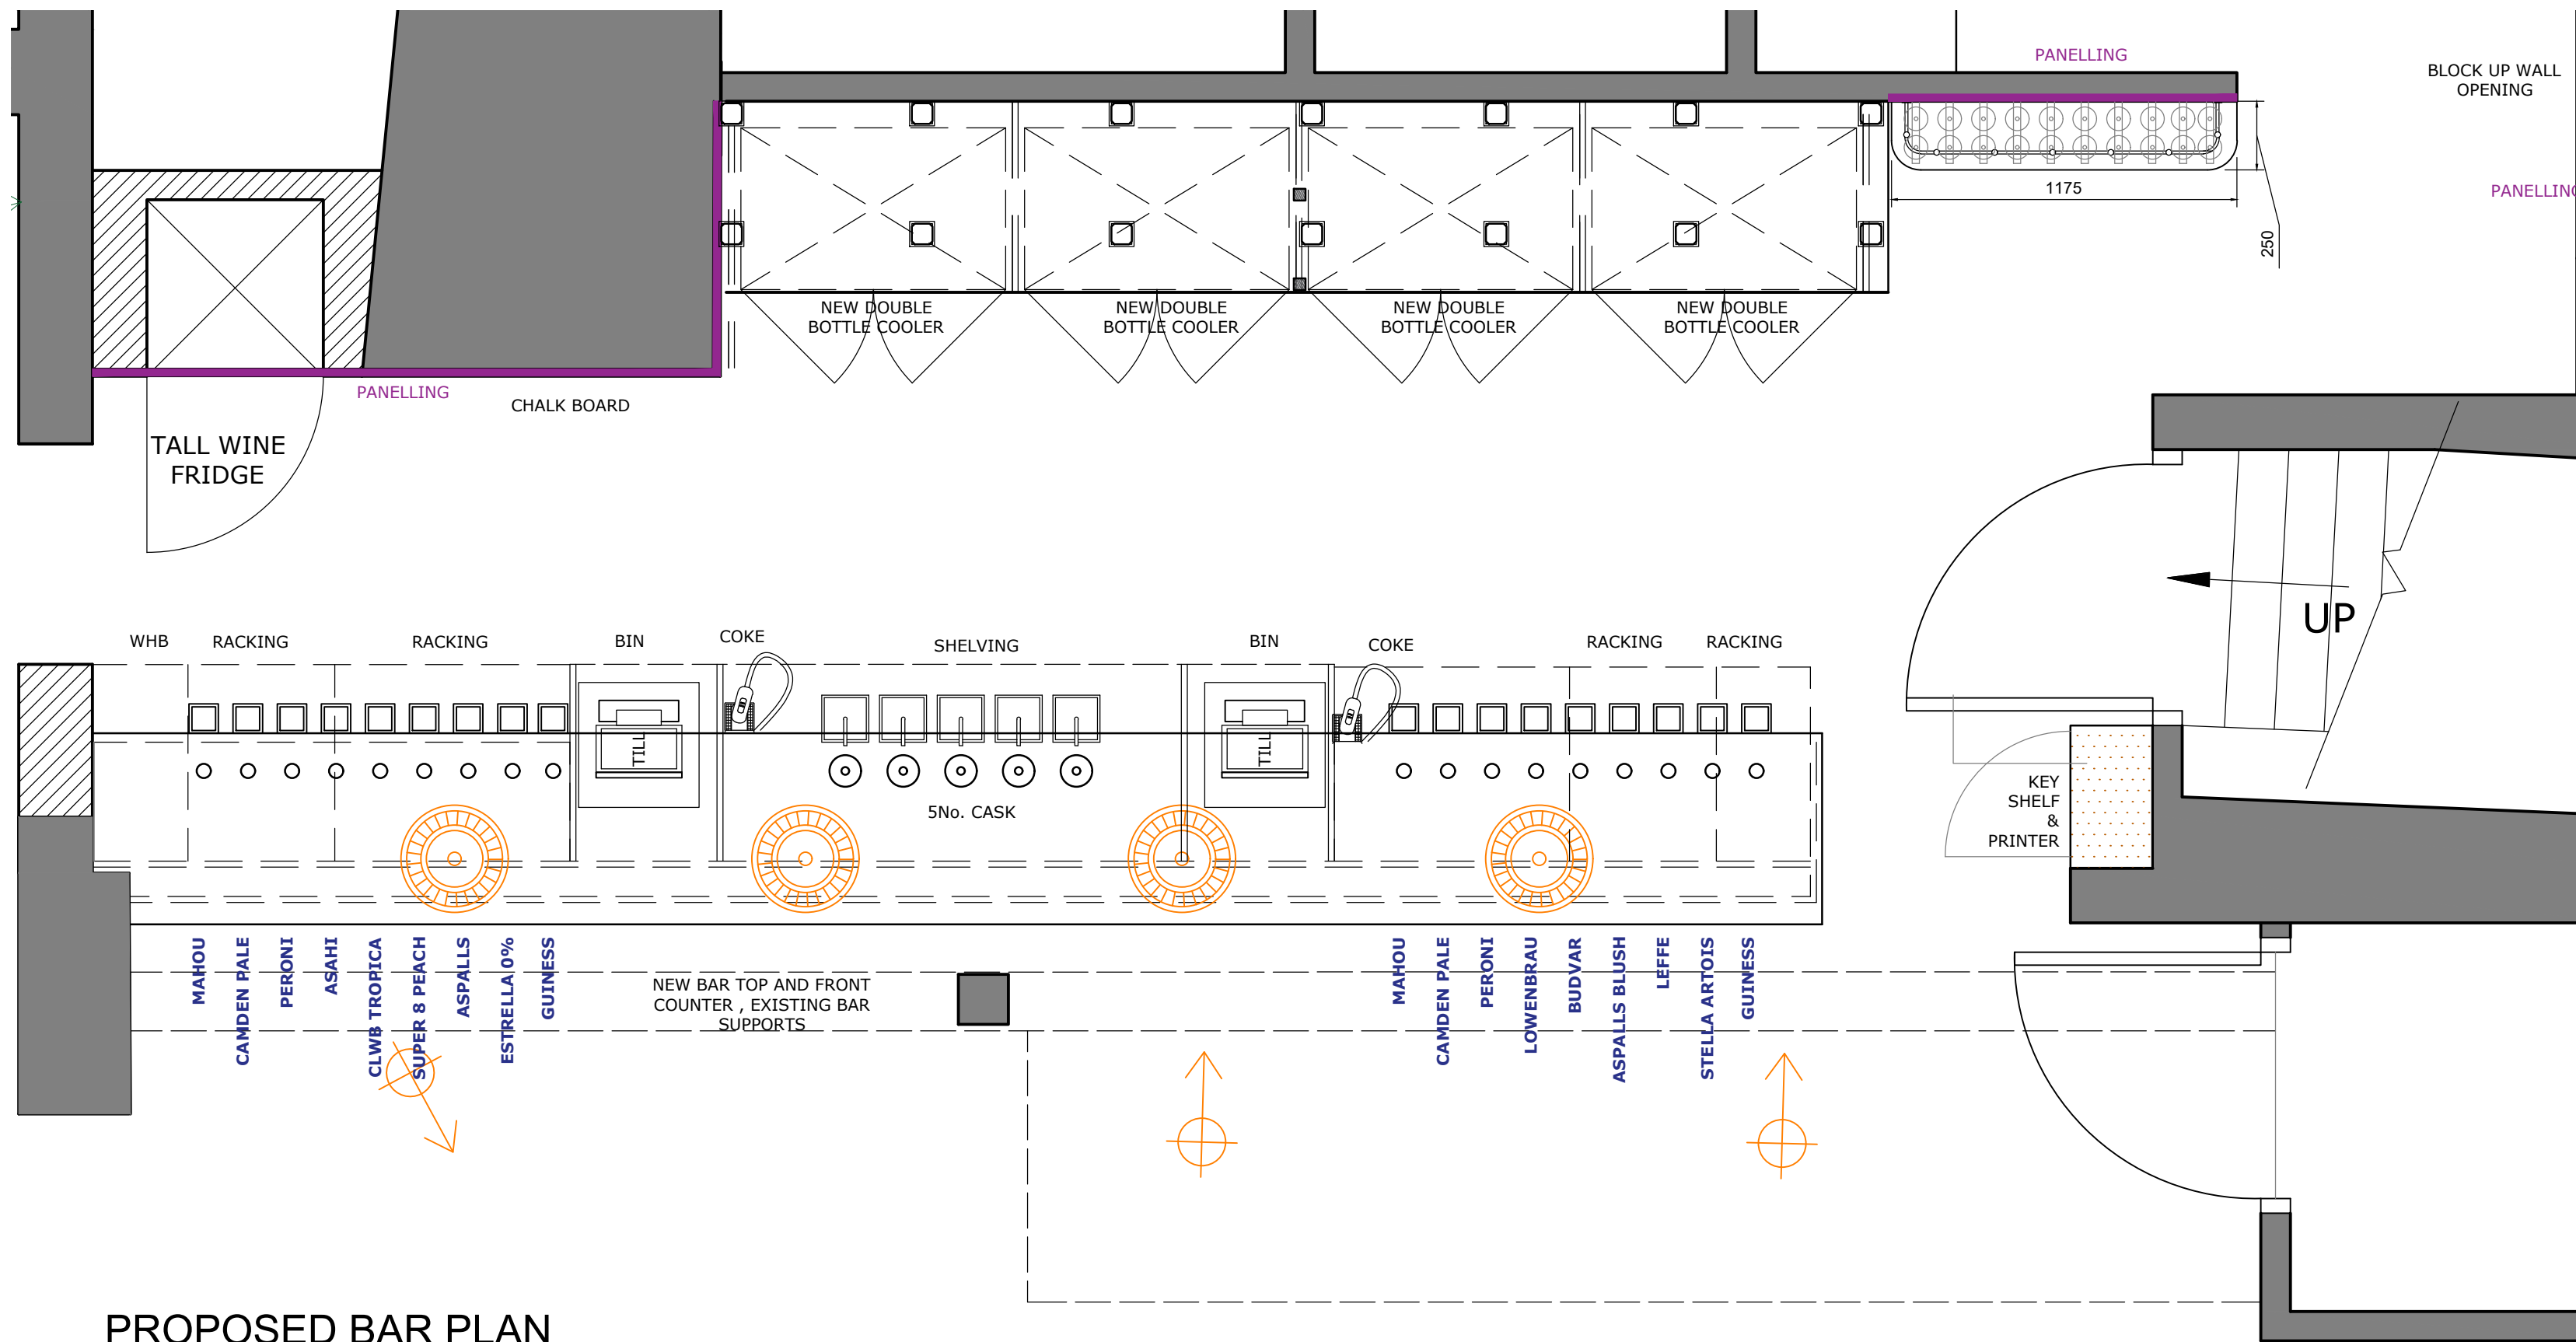

PROPOSED BAR PLAN
SCALE 1:20 @A1

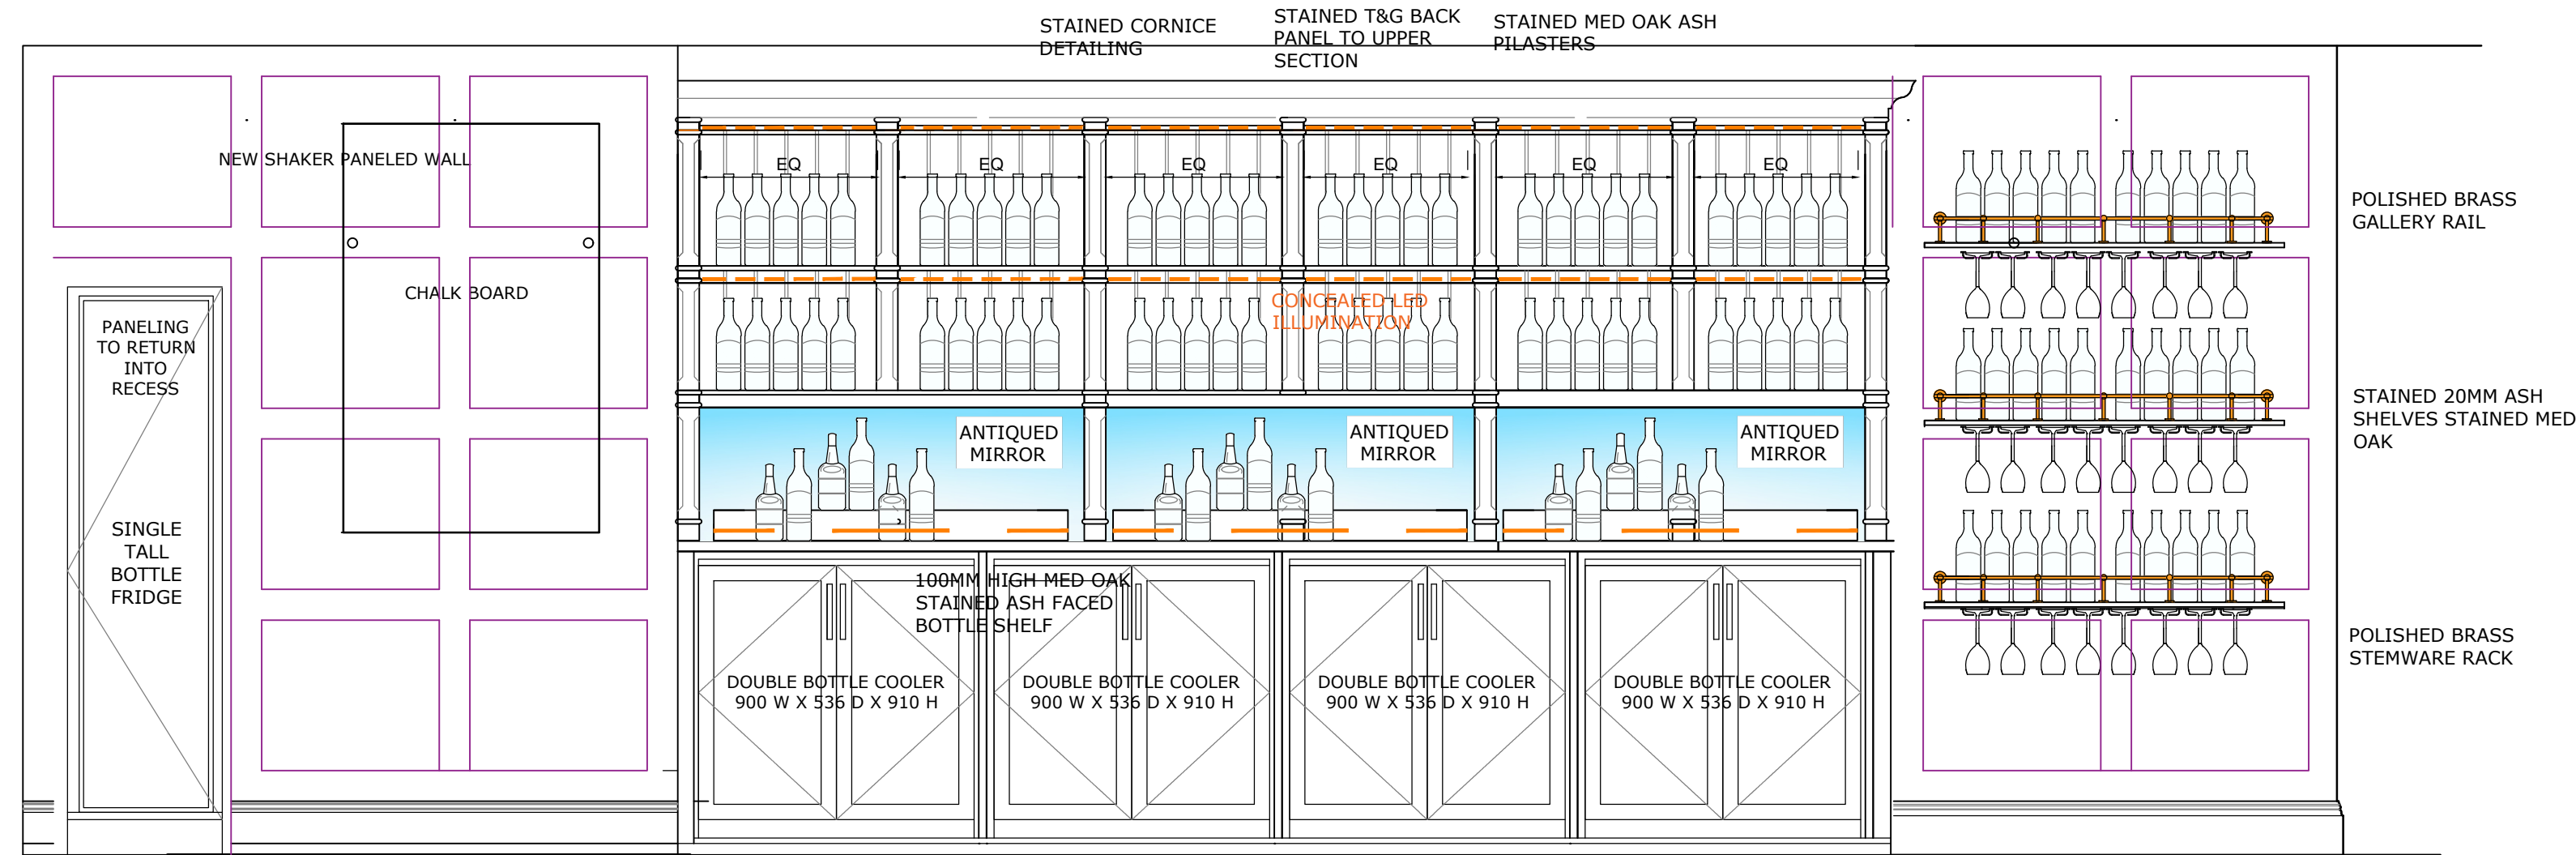

BACKFITTING ELEVATION
SCALE 1:20 @A1