

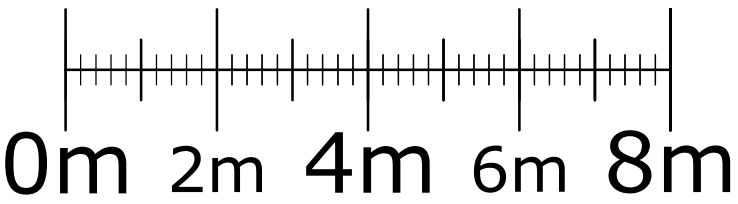


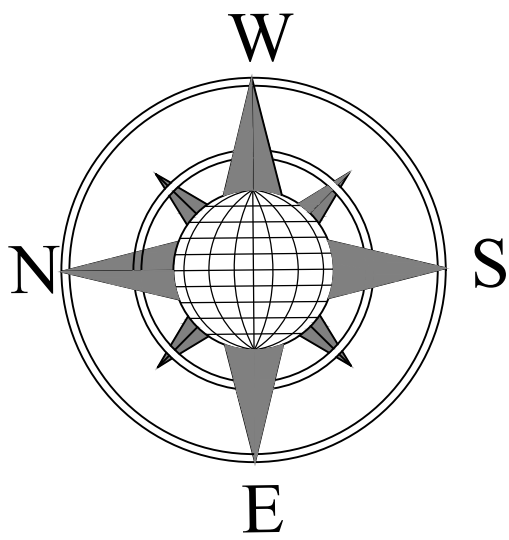

REV A -RELABELED PRE-EXISTING 24/09/26 LA

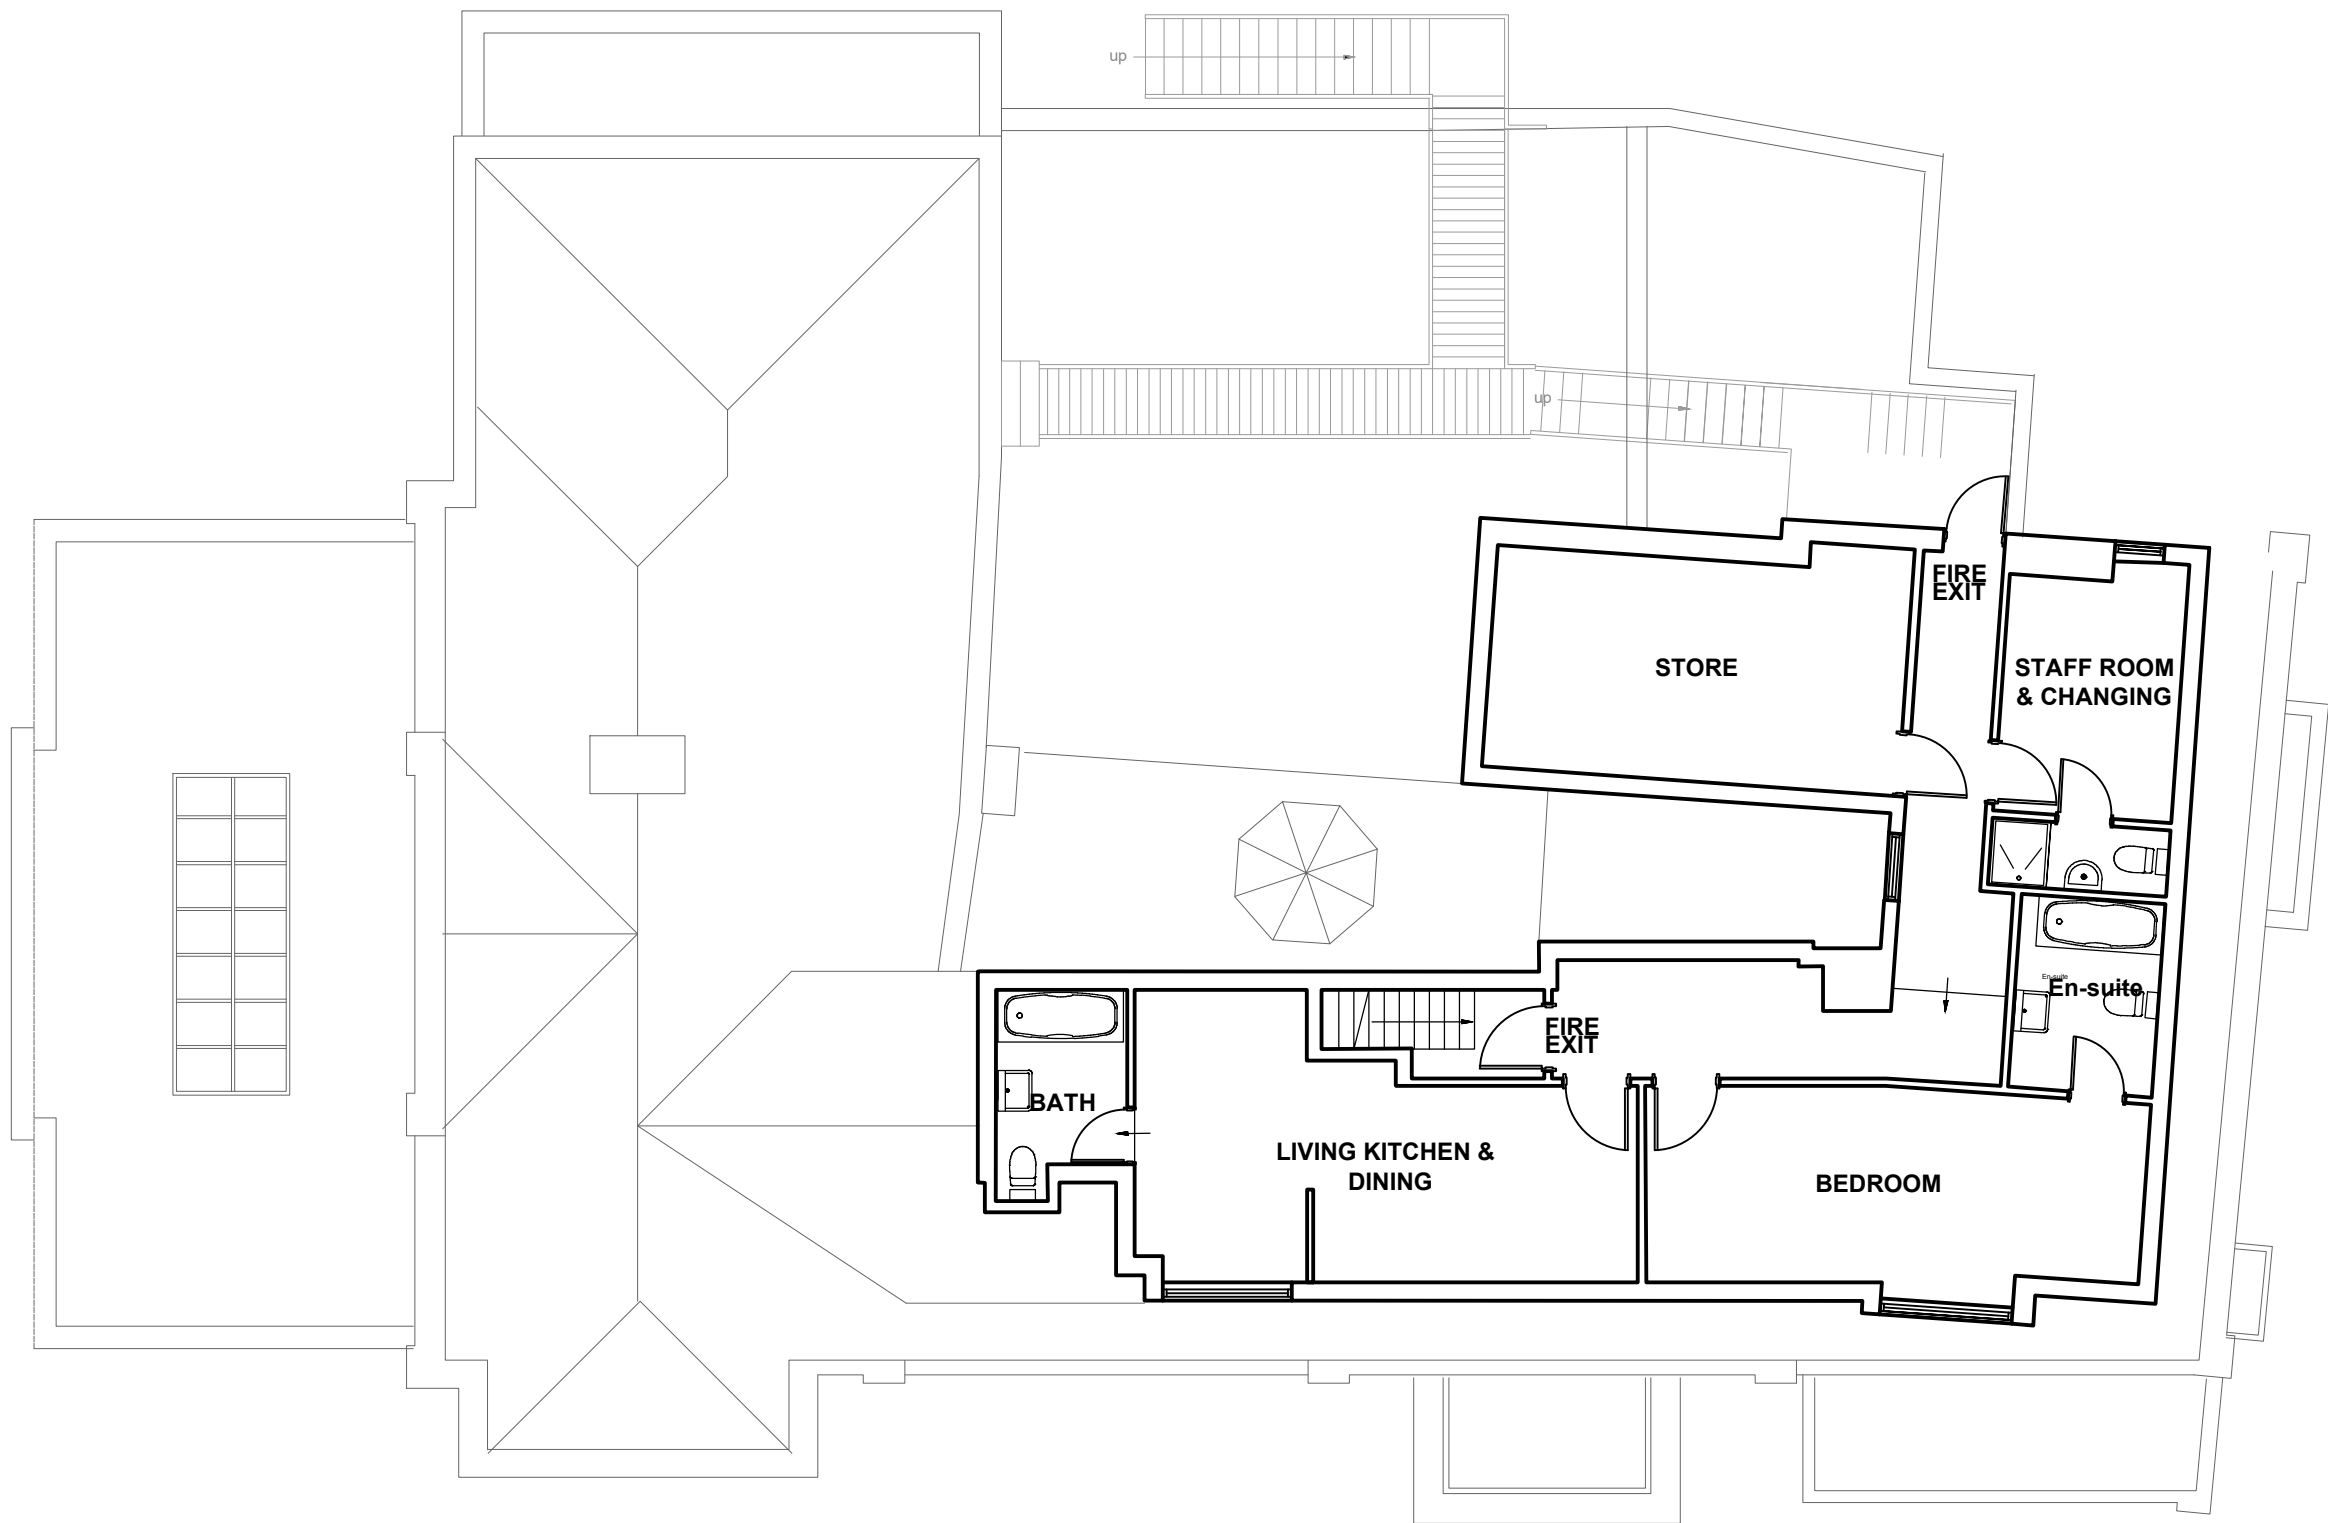

Tel: 01924 252 482
Email: studio@spatialized.com
Web: www.spatialized.com

LOCKEY SUITE
THE NOSTELL ESTATE YARD
NOSTELL PRIORY
WAKEFIELD
WF4 1AB

PLANNING ISSUE

Title PRE-EXISTING SF PLAN

Address
THE CHALK HARE
16 MELBOURNE ST
ROYSTON
SG8 7BZ

Date	APRIL '26	Revision	A
Drawn	SJG	Job No	16-25-1506
Scale	1:100 @A1	Dwg No	PL13

Copyright - This drawing & design and all the information contained therein is the sole copyright of Spatialized Ltd - and reproduction in any form is forbidden unless permission is obtained in writing.

CONTRACTORS PLEASE NOTE:

1. Warning: no dimensions are to be scaled from this drawing. All Contractors must visit site and be responsible for taking & checking all dimensions relative to this work. The Designer must be advised of any discrepancies in writing.
2. Any discrepancies between drawings & specification should be reported to the Designer prior to any work commencing.
3. All fixtures and fittings should be fitted/installed in line with industry standards and comply with HSE, CDM, CQC and the regulations outlined by any other regulatory body applicable.