




BLOCK PLAN - SCALE 1:500 @A1
© Crown Copyright and database rights
2026 OS 100047474

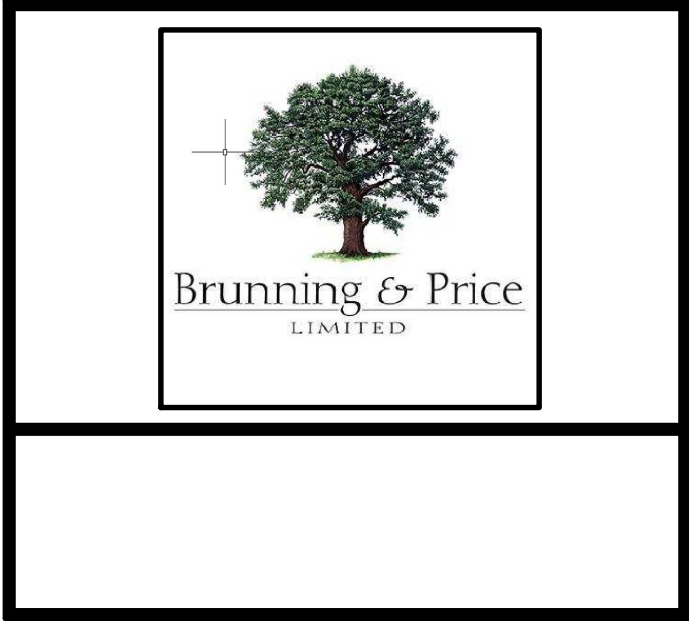

Tel: 01924 252 482
Email: studio@spatialized.com
Web: www.spatialized.com

LOCKEY SUITE
THE NOSTELL ESTATE YARD
NOSTELL PRIORY
WAKEFIELD
WF4 1AB

PLANNING
ISSUE

Title BLOCK PLAN	
Address THE CHALK HARE 16 MELBOURNE ST ROYSTON SG8 7BZ	
Date APRIL '26	Revision -
Drawn SJG	Job No 16-25-1506
Scale 1:500 @A1	Dwg No PL7

Copyright - This drawing & design and all the information contained therein is the sole copyright of Spatialized Ltd - and reproduction in any form is forbidden unless permission is obtained in writing.

CONTRACTORS PLEASE NOTE:

1. Warning: no dimensions are to be scaled from this drawing. All Contractors must visit site and be responsible for taking & checking all dimensions relative to this work. The Designer must be advised of any discrepancies in writing.
2. Any discrepancies between drawings & specification should be reported to the Designer prior to any work commencing.
3. All fixtures and fittings should be fitted/installed in line with industry standards and comply with HSE, CDM, CQC and the regulations outlined by any other regulatory body applicable.