


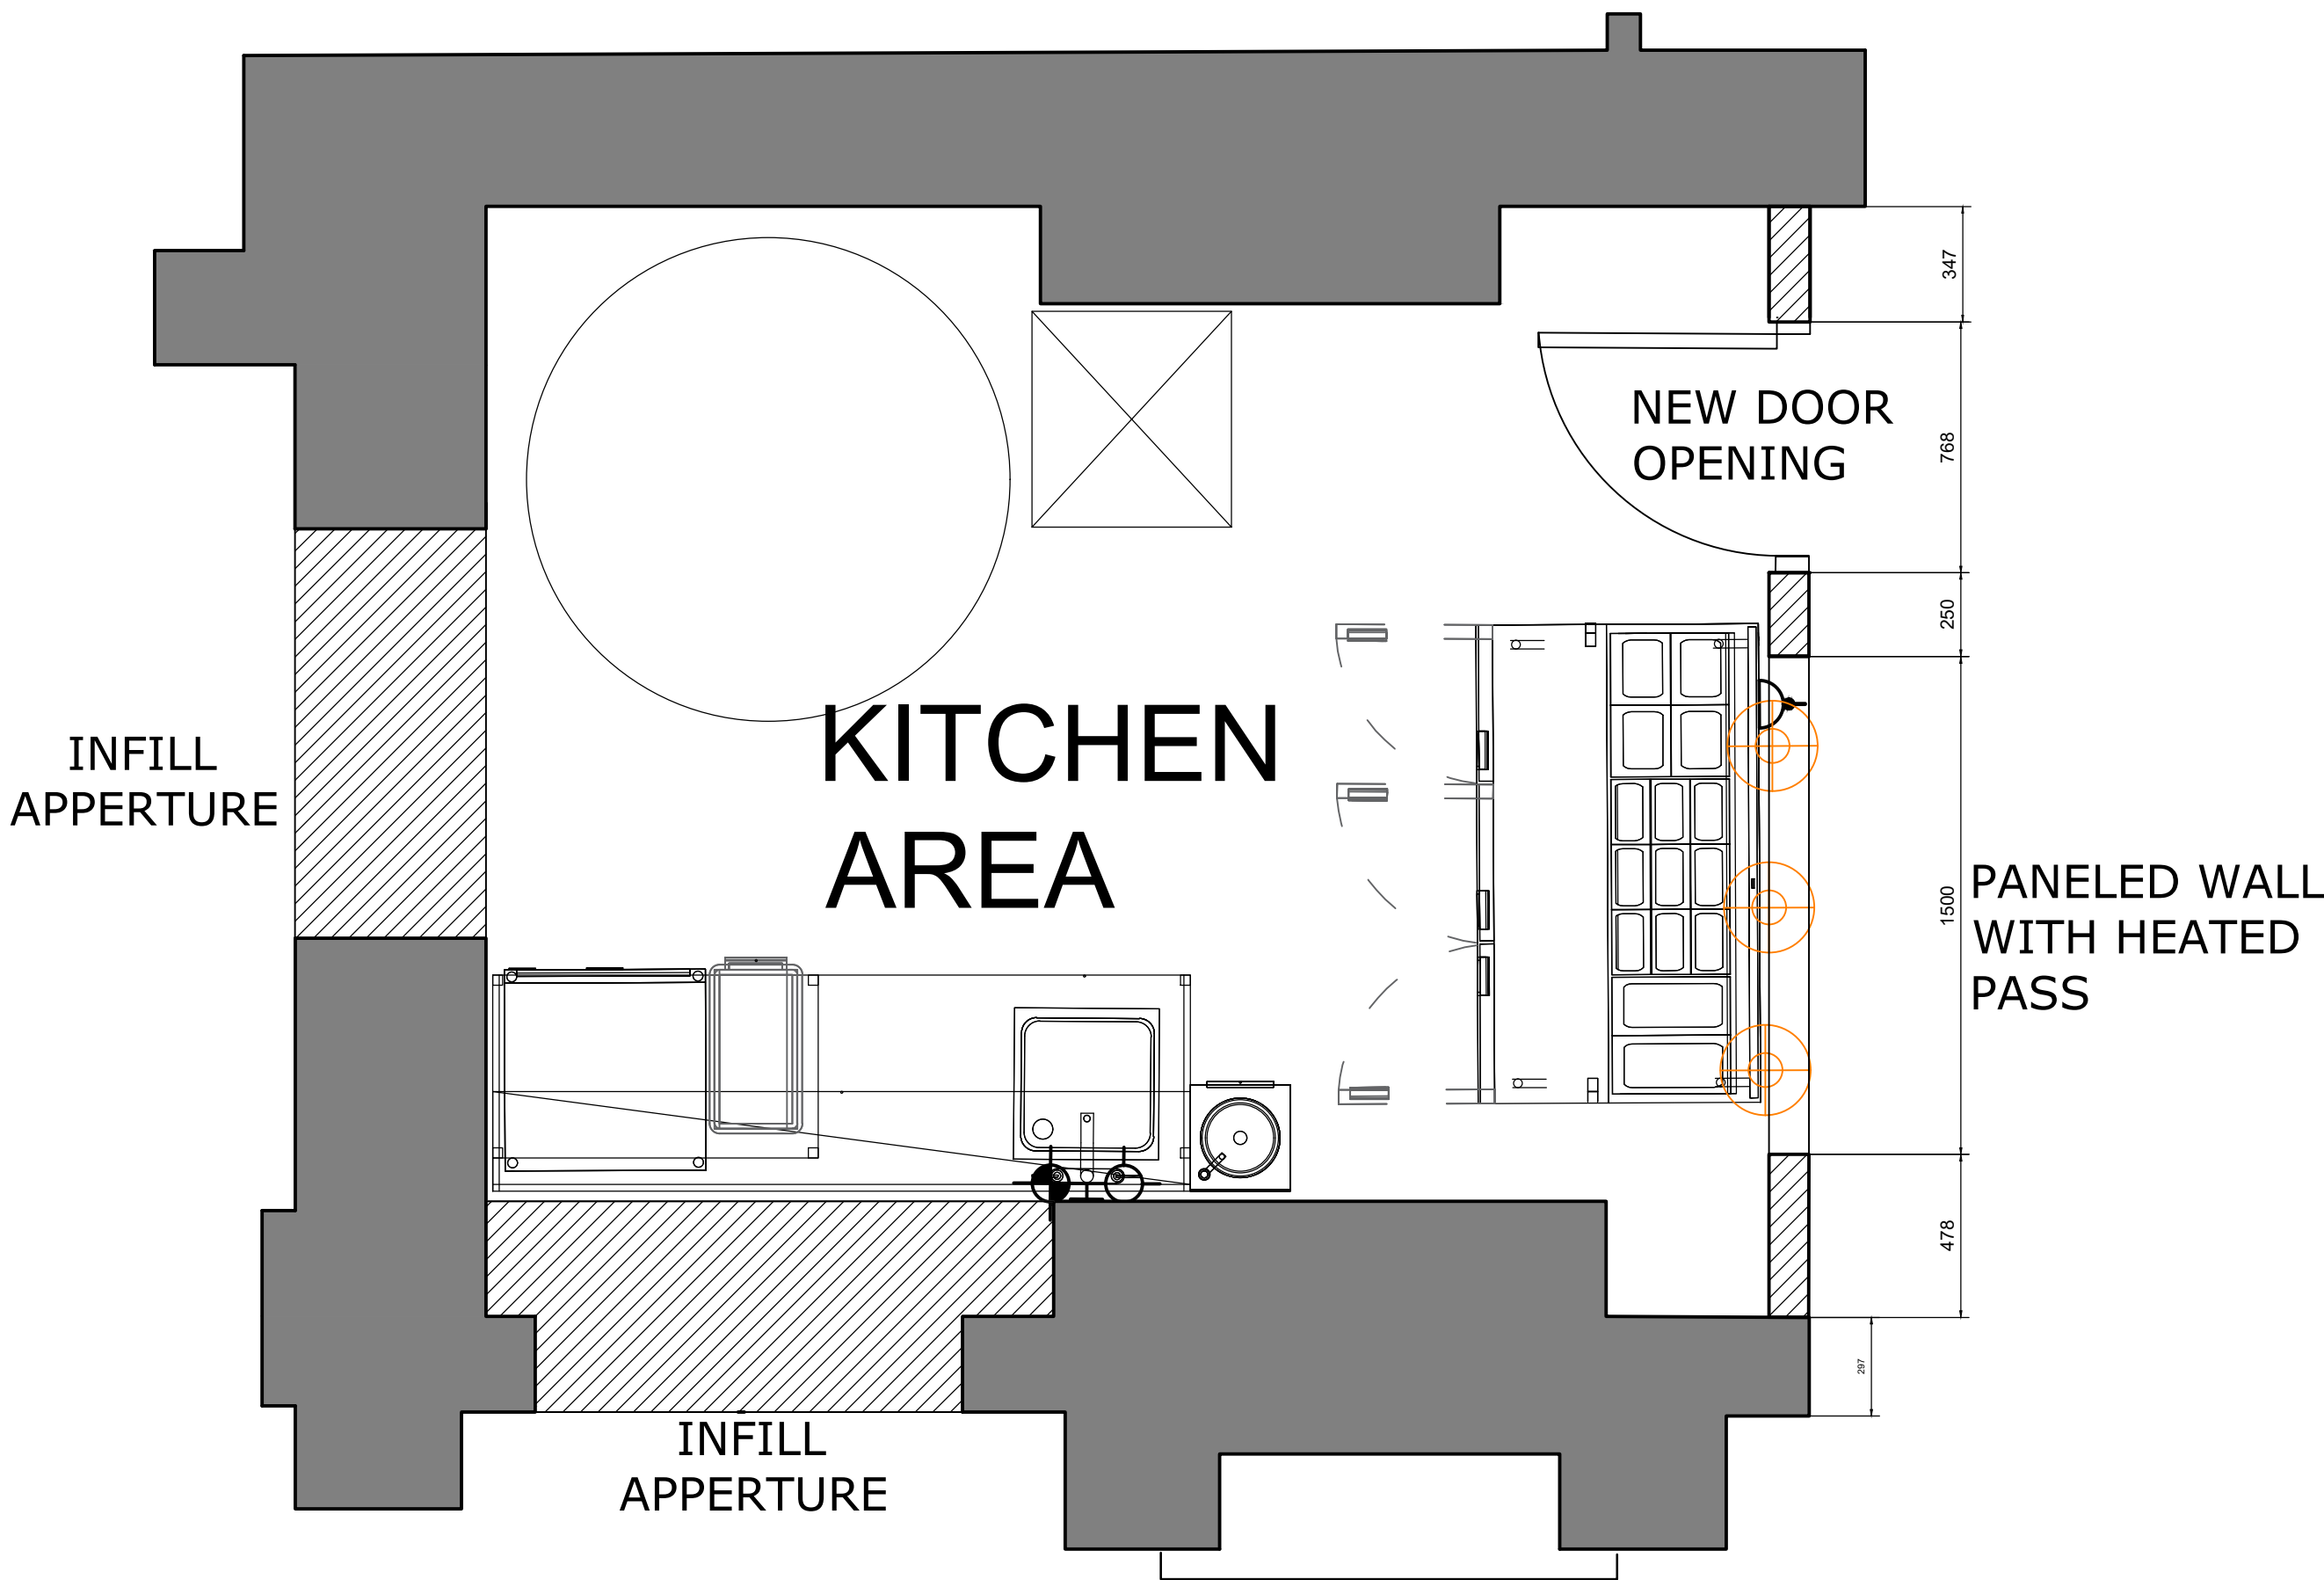

PROPOSED PIZZA KITCHEN PLAN
REFERENCE 3
Scale 1:20 @A1



PROPOSED KITCHEN PASS
REFERENCE 3
ELEVATION
Scale 1:20 @A1
MAIN CONTRACTOR TO CHECK ALL DIMENSIONS ON SITE PRIOR TO MANUFACTURE



PROPOSED SCREEN RHS
ELEVATION
Scale 1:20 @A1


TIMBER FRAME WITH 10mm BEVELLED TIMBER BEAD, 10mm TOUGHENED GLAZING FIXED IN PLACE. PAINTED FINISH

REFER TO DECS SPEC FOR REFERENCES

TIMBER BI-FOLD DOORS TO BE FORMED FROM OAK VENEER WITH APPLIED OAK MOULDINGS FORMING OAK PANELS

REFER TO DECORATIONS SCHEDULE FOR FINISHES


PROPOSED BAR LOUNGE BI-FOLD ELEVATION
REFERENCE 4
Scale 1:20 @A1

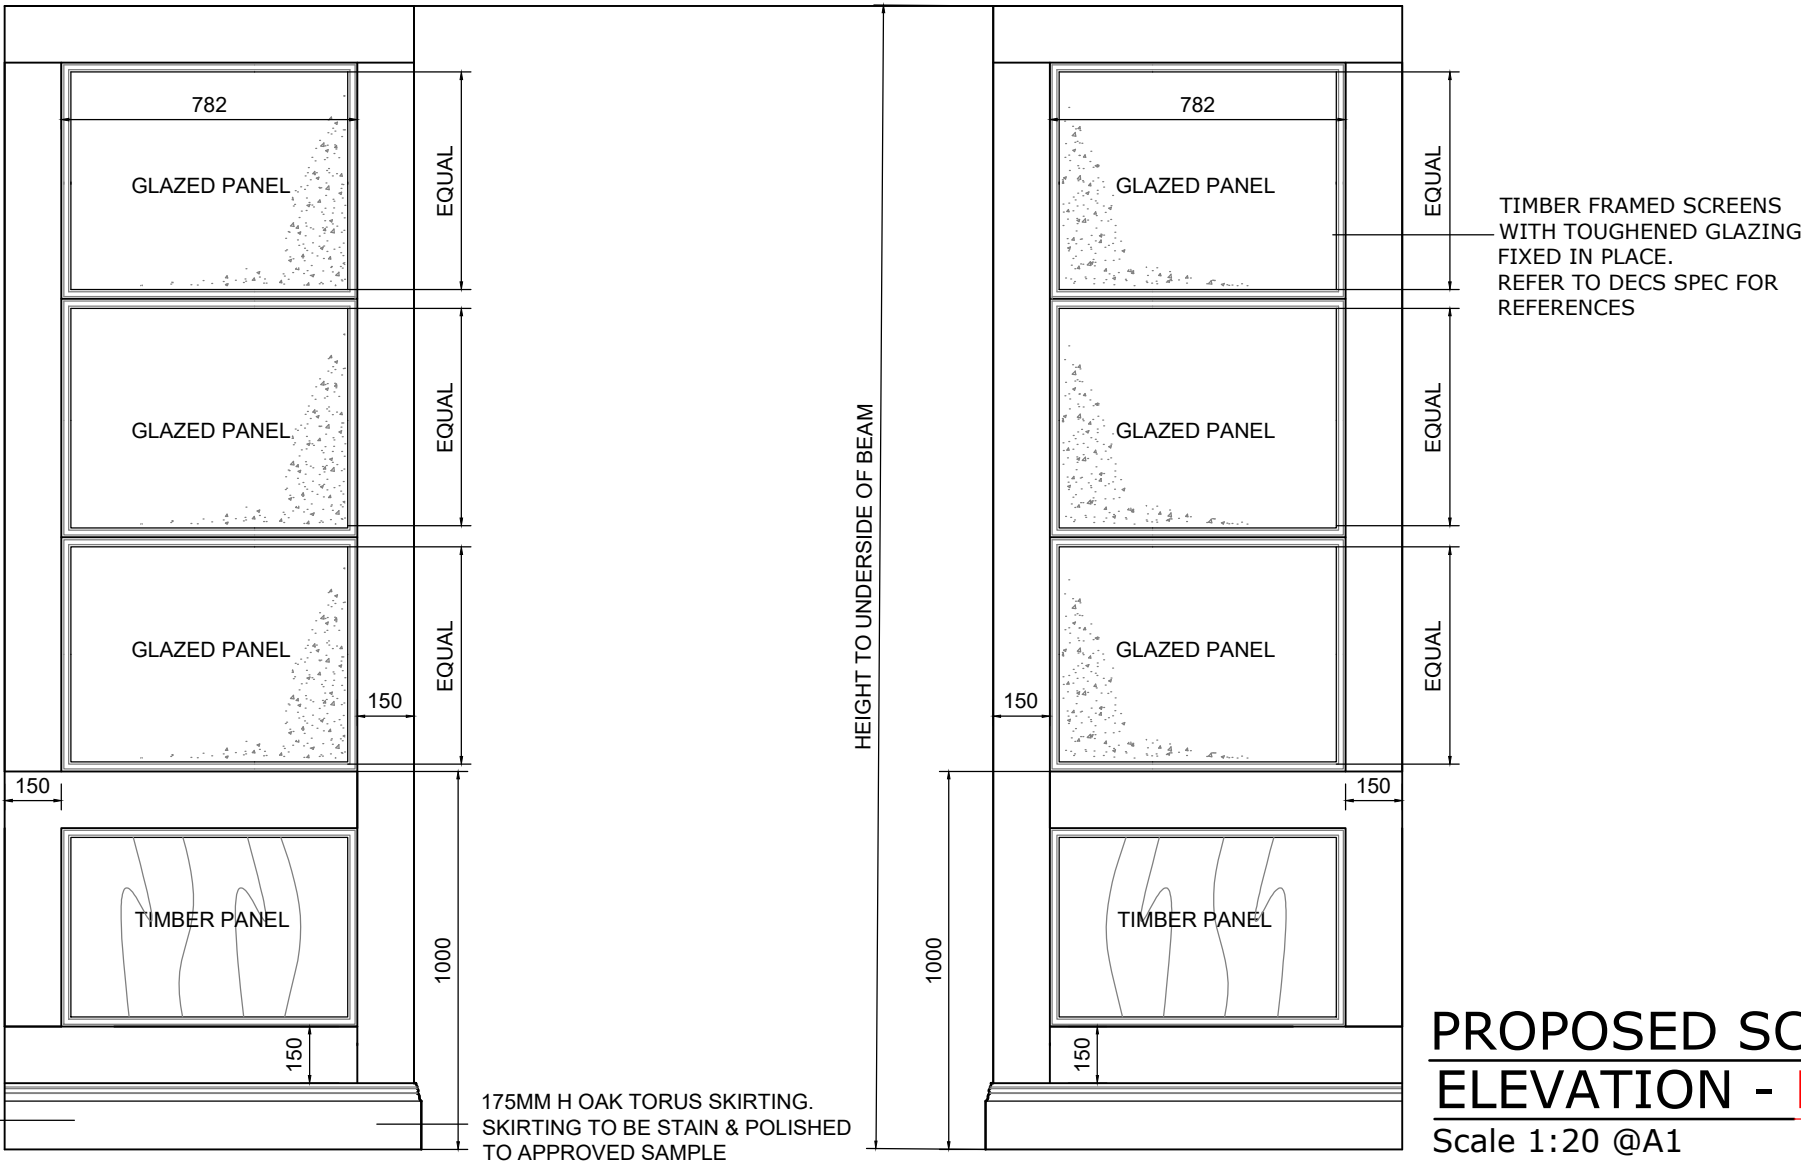


PROPOSED SCREEN RHS
ELEVATION - REFERENCE 1
Scale 1:20 @A1

PROPOSED SCREEN LHS
ELEVATION REFERENCE 2
Scale 1:20 @A1


NOTE:
ALL DIMENSIONS TO BE CHECKED ON SITE BY THE MAIN CONTRACTOR PRIOR TO MANUFACTURE AND INSTALLATION. ANY CHANGES REQUIRED TO DIMENSIONS TO BE DISCUSSED AND AGREED WITH DESIGNER FOR APPROVAL.

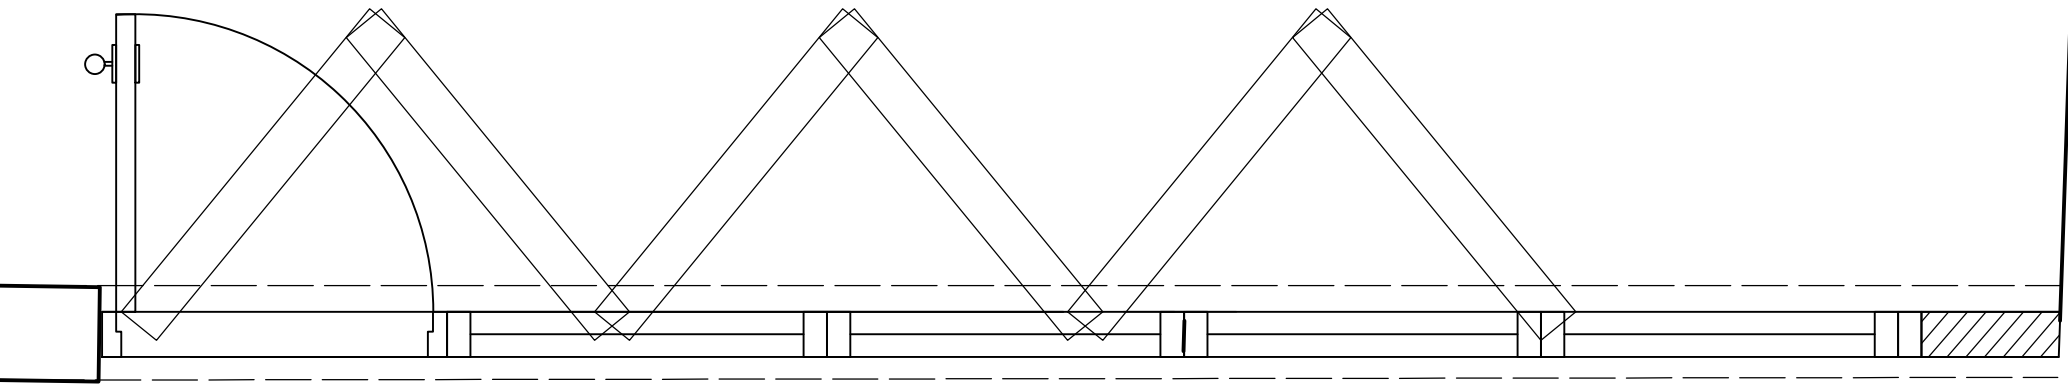

PROPOSED BAR LOUNGE BIFOLD DOOR PLAN
REFERENCE 4
Scale 1:20 @A1

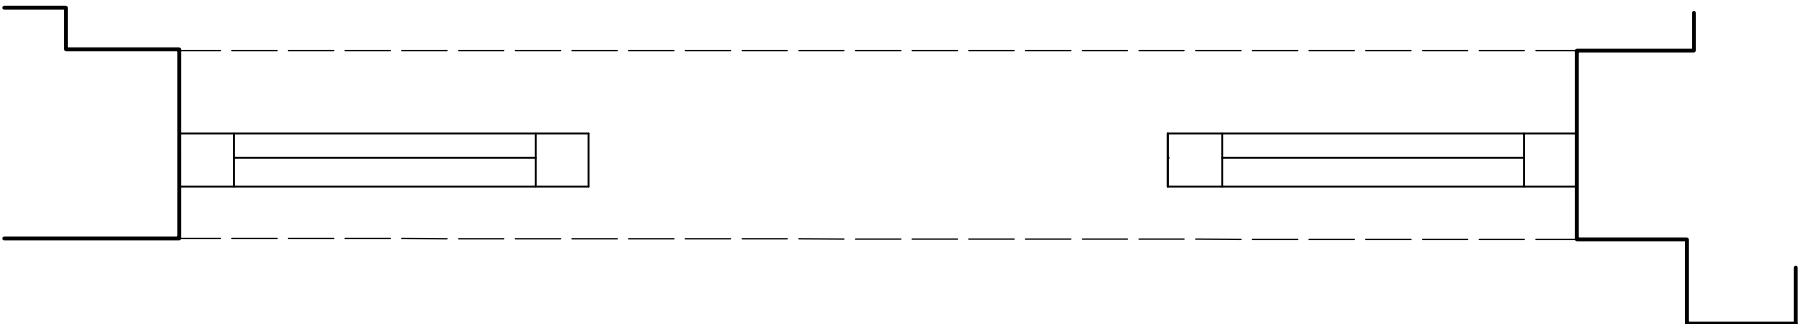

PROPOSED PLAN OF SCREENS TO GARDEN ROOM
REFERENCE 1 & 2
Scale 1:20 @A1

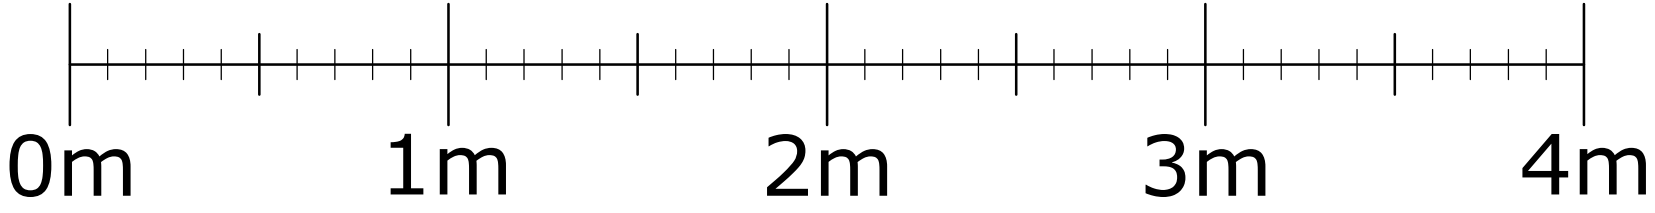

REV A -RELABELED EXISTING 24/09/26 LA



Tel: 01924 252 482
Email: studio@spatialized.com
Web: www.spatialized.com

LOCKEY SUITE
THE NOSTELL ESTATE
YARD
NOSTELL PRIORY
WAKEFIELD
WF3 1AB

**PLANNING
ISSUE**

Title **PROPOSED JOINERY DETAILS
1 OF 2**

Address **THE CHALK HARE
16 MELBOURNE ST
ROYSTON
SG8 7BZ**

Date **MAY 26** Revision **A**

Drawn **SJG** Job No **16-25-1506**

Scale **1:20 @A1** Dwg No **PL11**

Copyright - This drawing & design and all the information contained therein is the sole copyright of Spatialized Ltd - and reproduction in any form is forbidden unless permission is obtained in writing.

CONTRACTORS PLEASE NOTE:

1. Warning: no dimensions are to be scaled from this drawing. All Contractors must visit site and be responsible for taking & checking all dimensions relative to this work. The Designer must be advised of any discrepancies in writing.

2. Any discrepancies between drawings & specification should be reported to the Designer prior to any work commencing.

3. All fixtures and fittings should be fitted/installed in line with industry standards and comply with HSE, CDM, CQC and the regulations outlined by any other regulatory body applicable.