




Original Ground Floor Plan 1:50

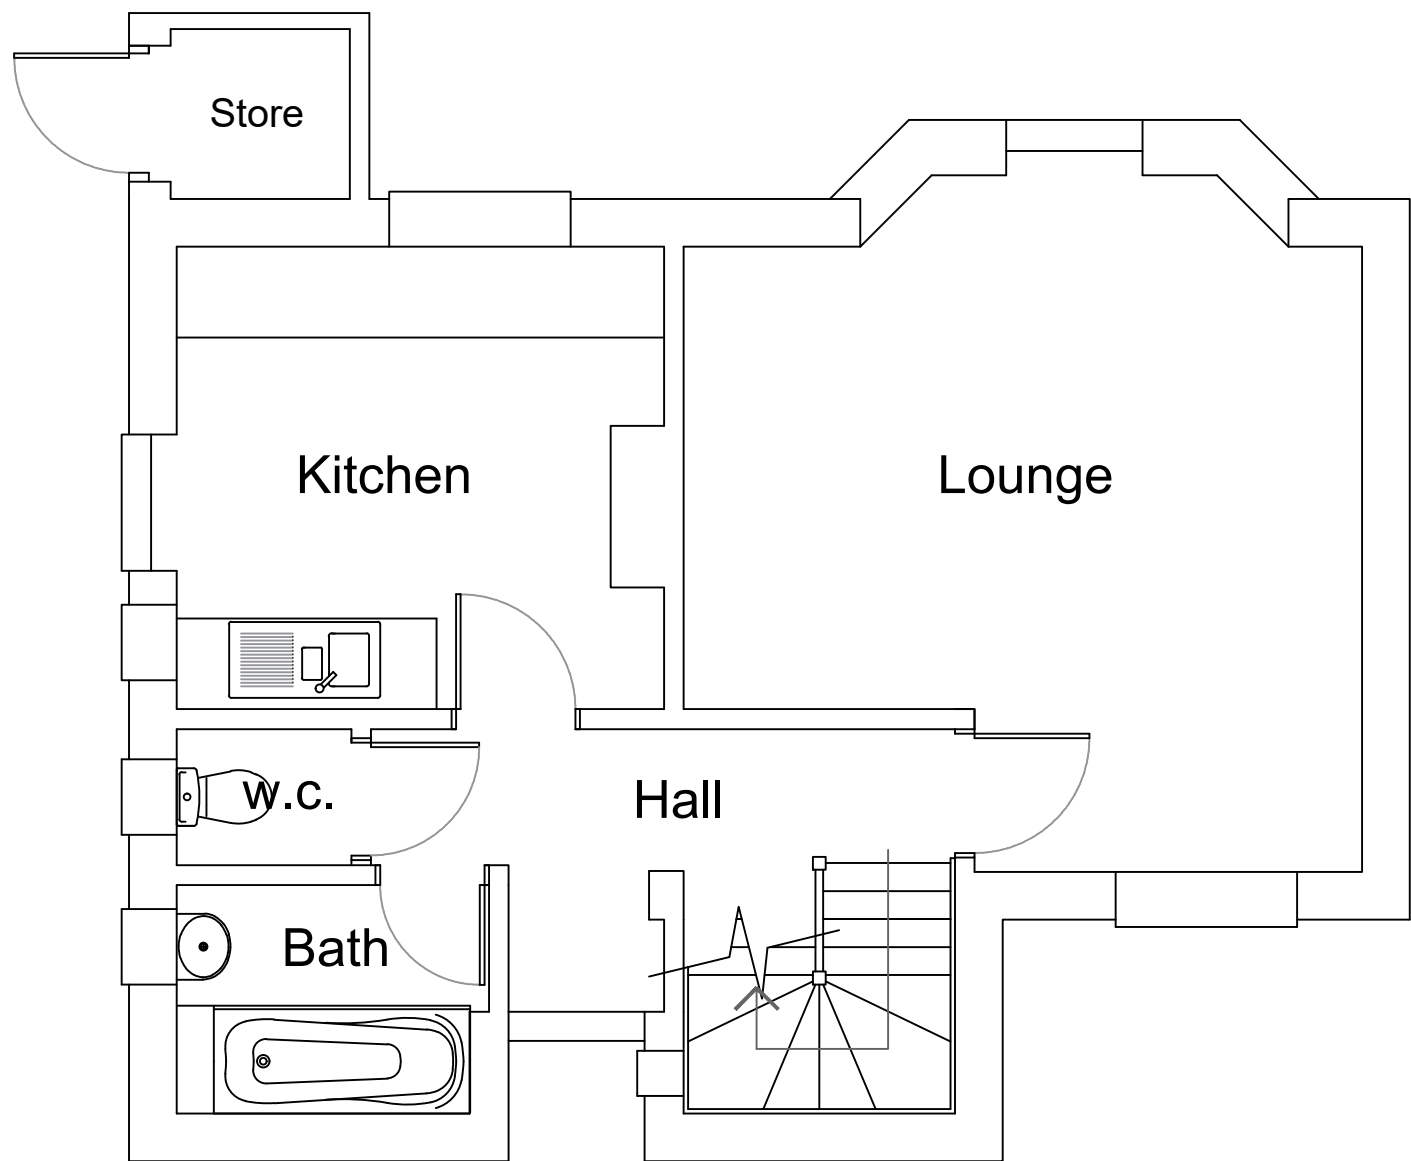

Original First Floor Plan 1:50

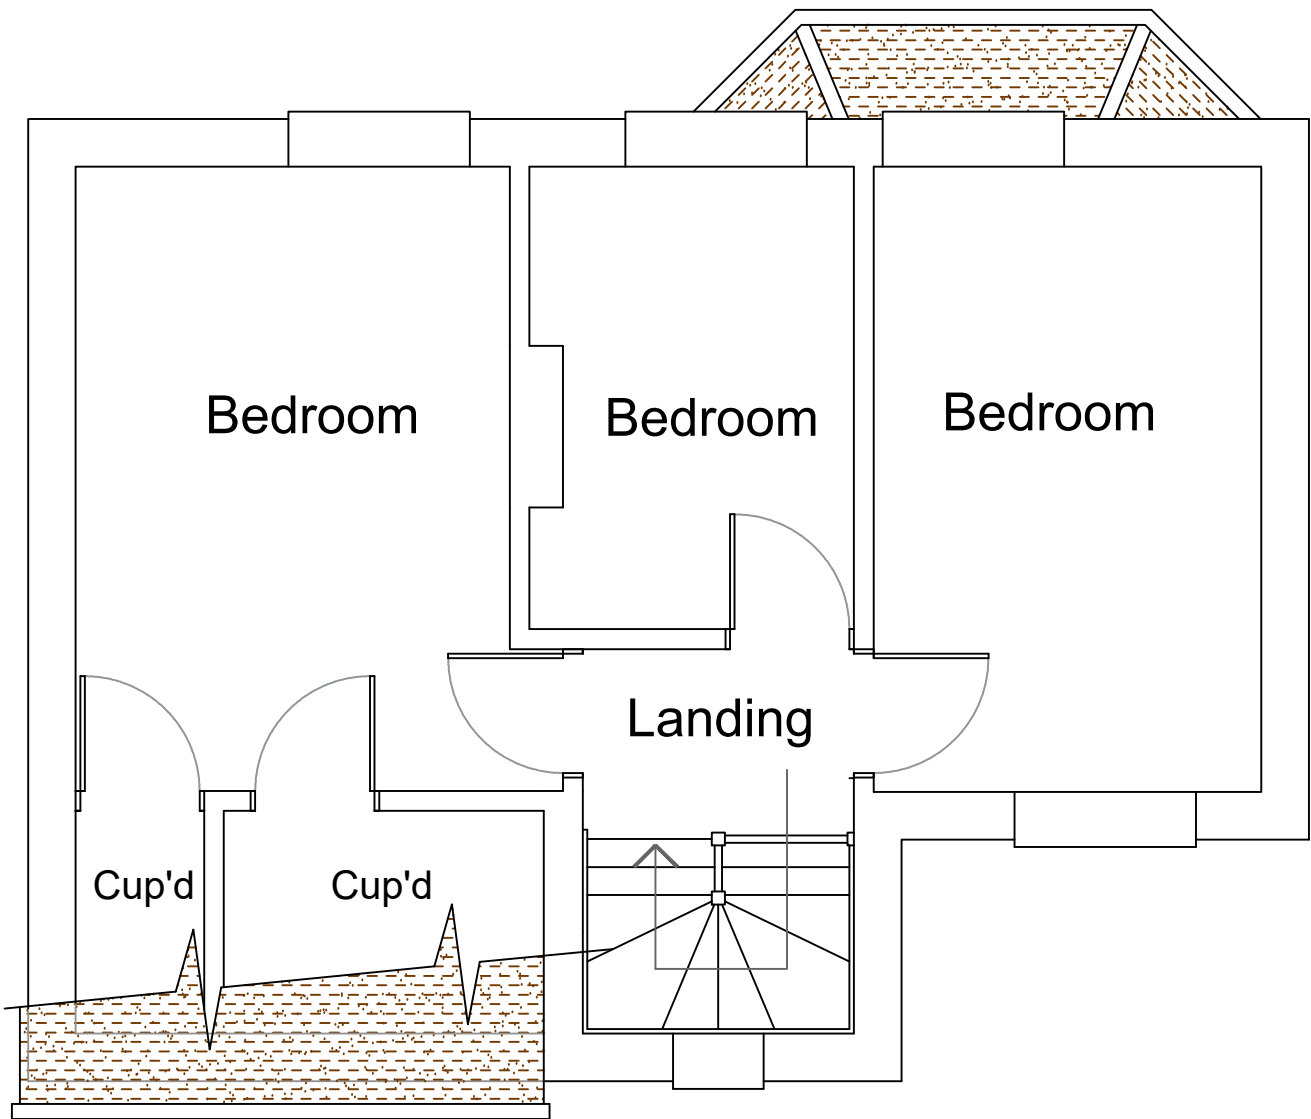


1:50 Scale Bar

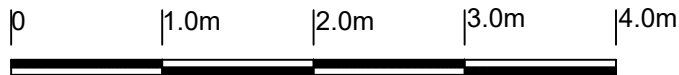

2 Ashwell Road, Bygrave,
Hertfordshire

2024 / 25 / 04

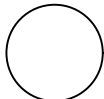

A1

Proposed Single Storey Side Extension,
Garage and Garage Roof Extension

Date

Mar. 2013

Scale

1:50 1:100

Status

Planning

© THIS DRAWING IS COPYRIGHT

Architech Limited

Architectural and Building Consultants
Tel. 01462 634293 / 07768 123899