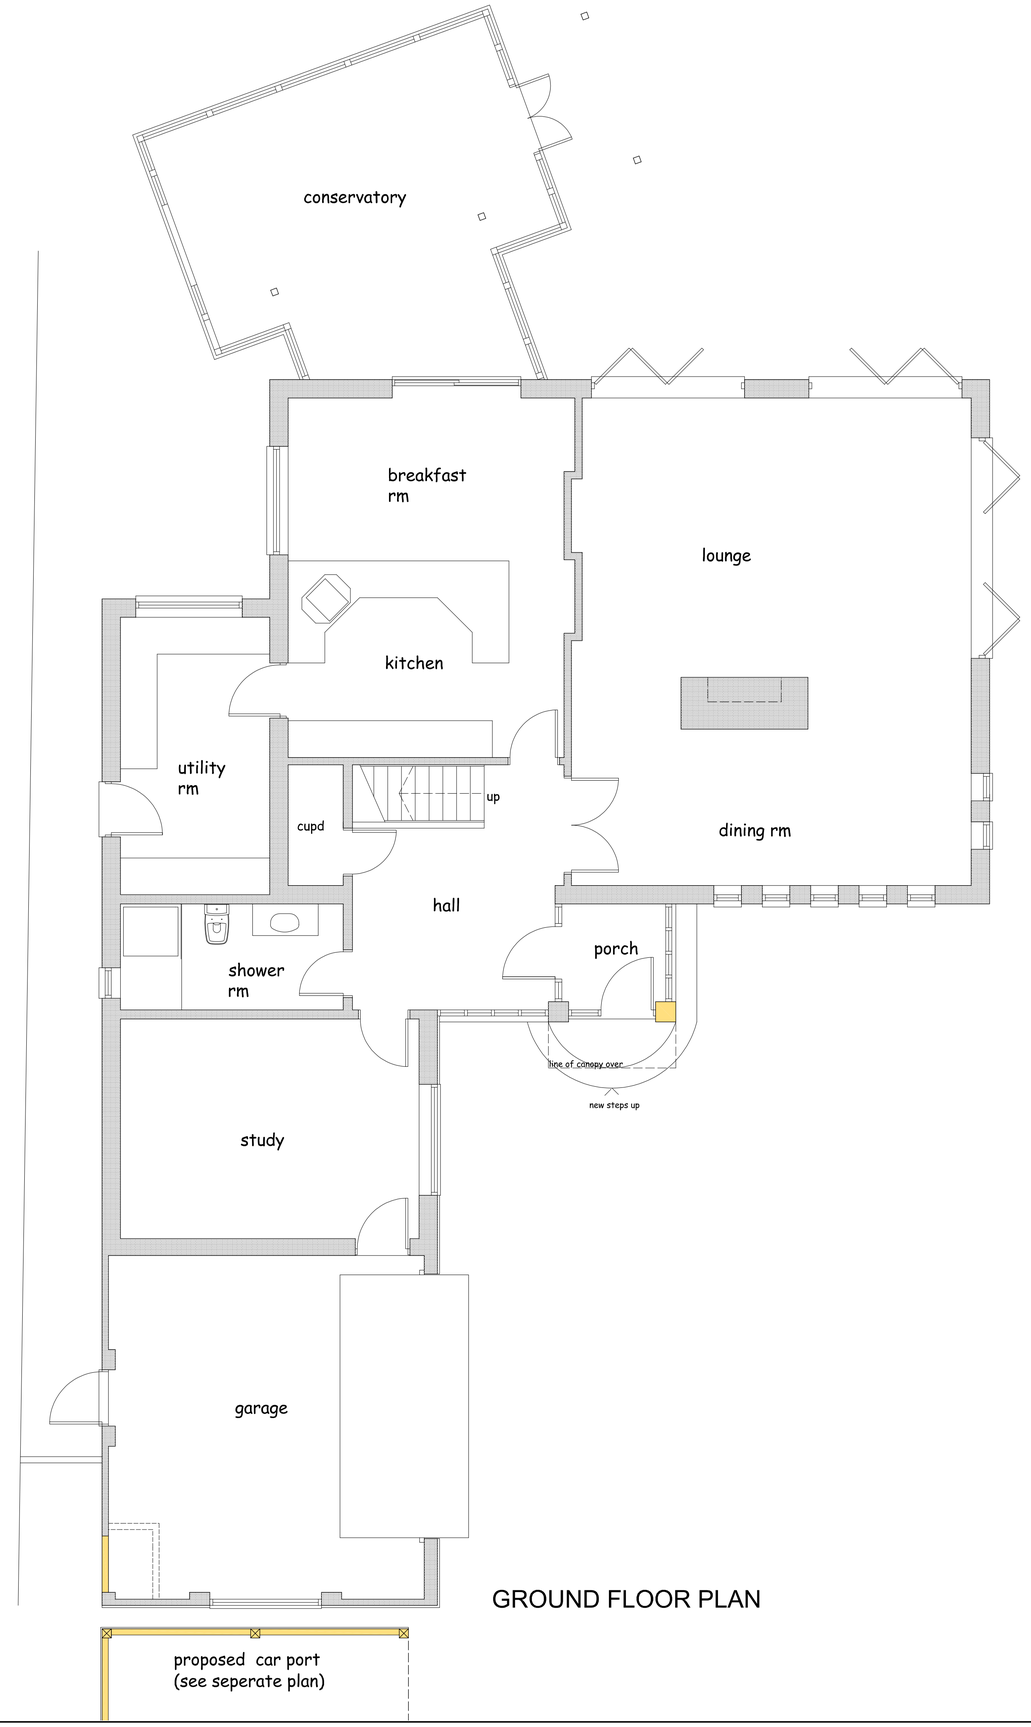

GROUND FLOOR PLAN

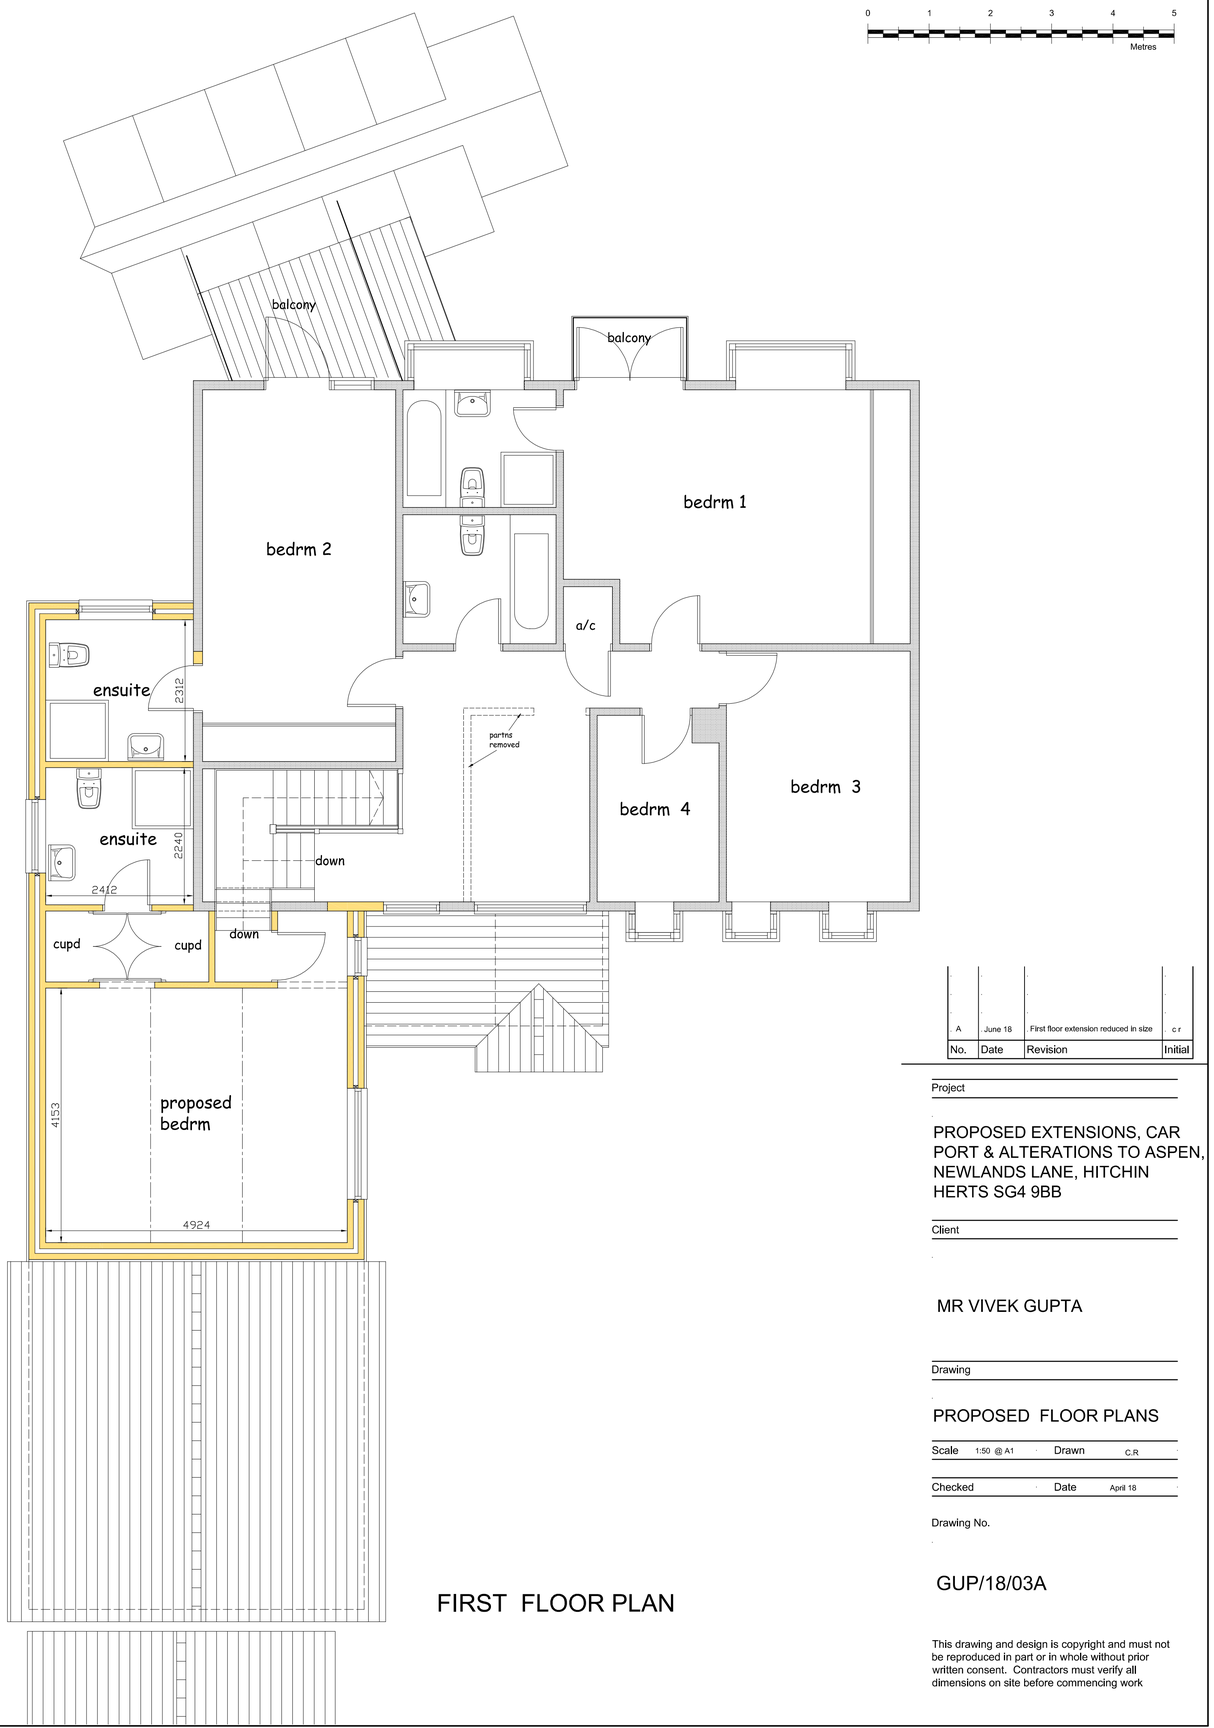

FIRST FLOOR PLAN

0 1 2 3 4 5
Metres

No.	Date	Revision	Initial
A	June 18	First floor extension reduced in size	c r

Project

PROPOSED EXTENSIONS, CAR PORT & ALTERATIONS TO ASPEN, NEWLANDS LANE, HITCHIN HERTS SG4 9BB

Client

MR VIVEK GUPTA

Drawing

PROPOSED FLOOR PLANS

Scale 1:50 @ A1 · Drawn C.R

Checked · Date April 18

Drawing No.

GUP/18/03A

This drawing and design is copyright and must not be reproduced in part or in whole without prior written consent. Contractors must verify all dimensions on site before commencing work