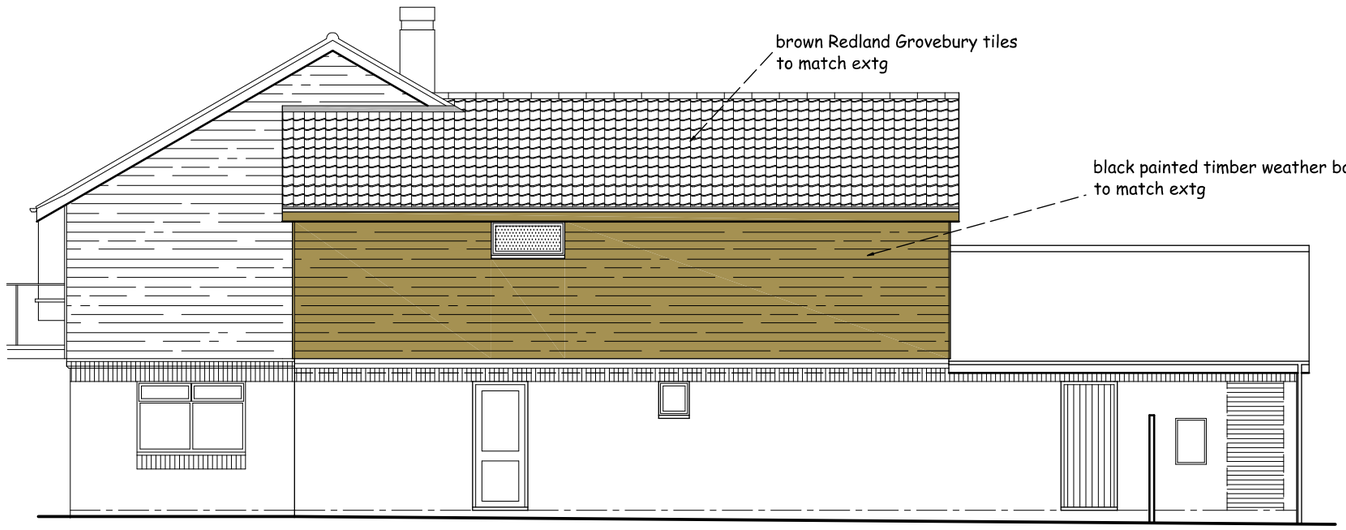

SIDE ELEVATION

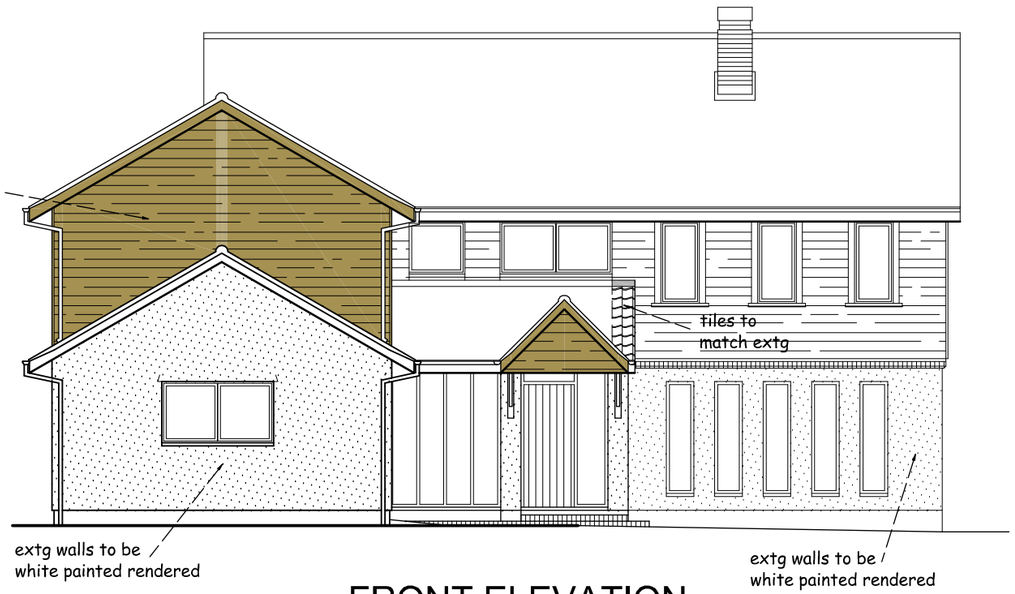

FRONT ELEVATION

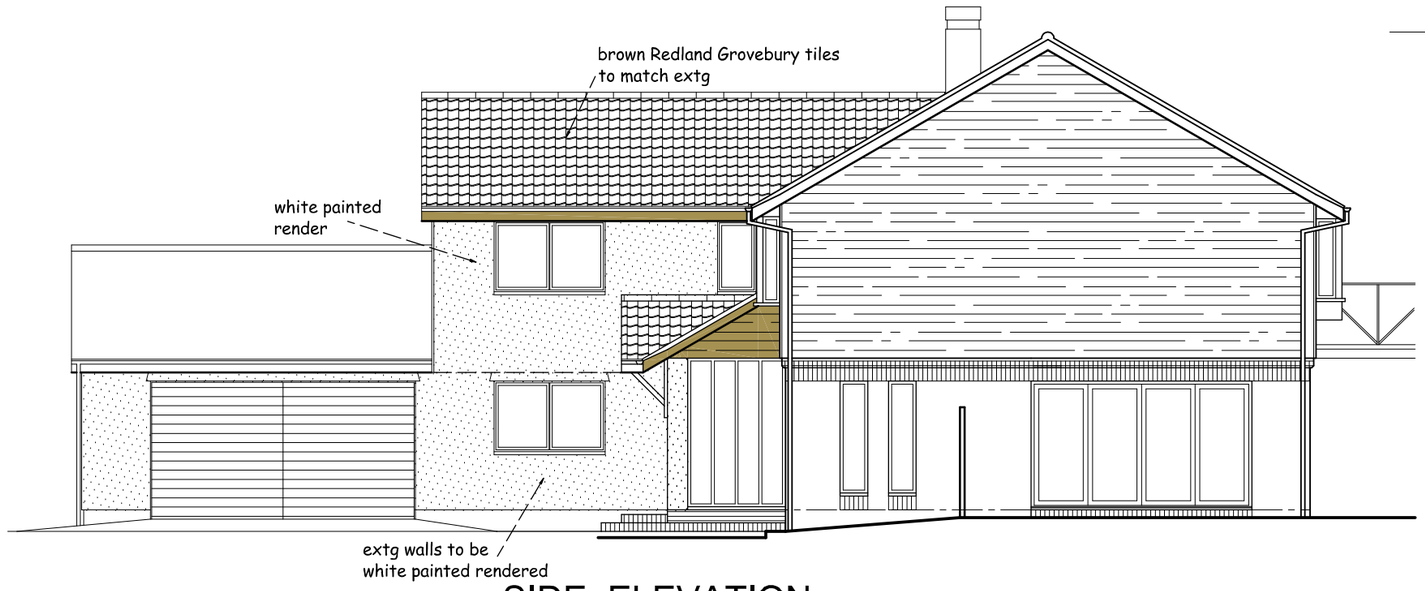

SIDE ELEVATION



PART REAR ELEVATION

PROPOSED EXTENSIONS , CAR PORT & ALTERATIONS TO ASPEN, NEWLANDS LANE, HITCHIN HERTS SG4 9BB FOR MR V GUPTA

PROPOSED ELEVATIONS

Scale 1:100 @ A3
Date April 18
Drwg No GUP/18/04A

0 1 2 3 4 5
Metres