

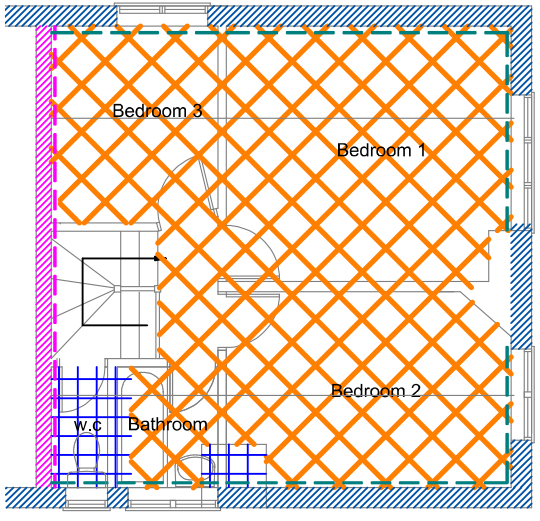
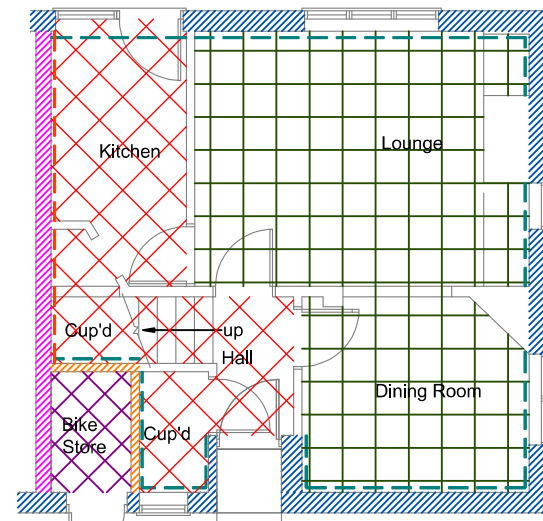
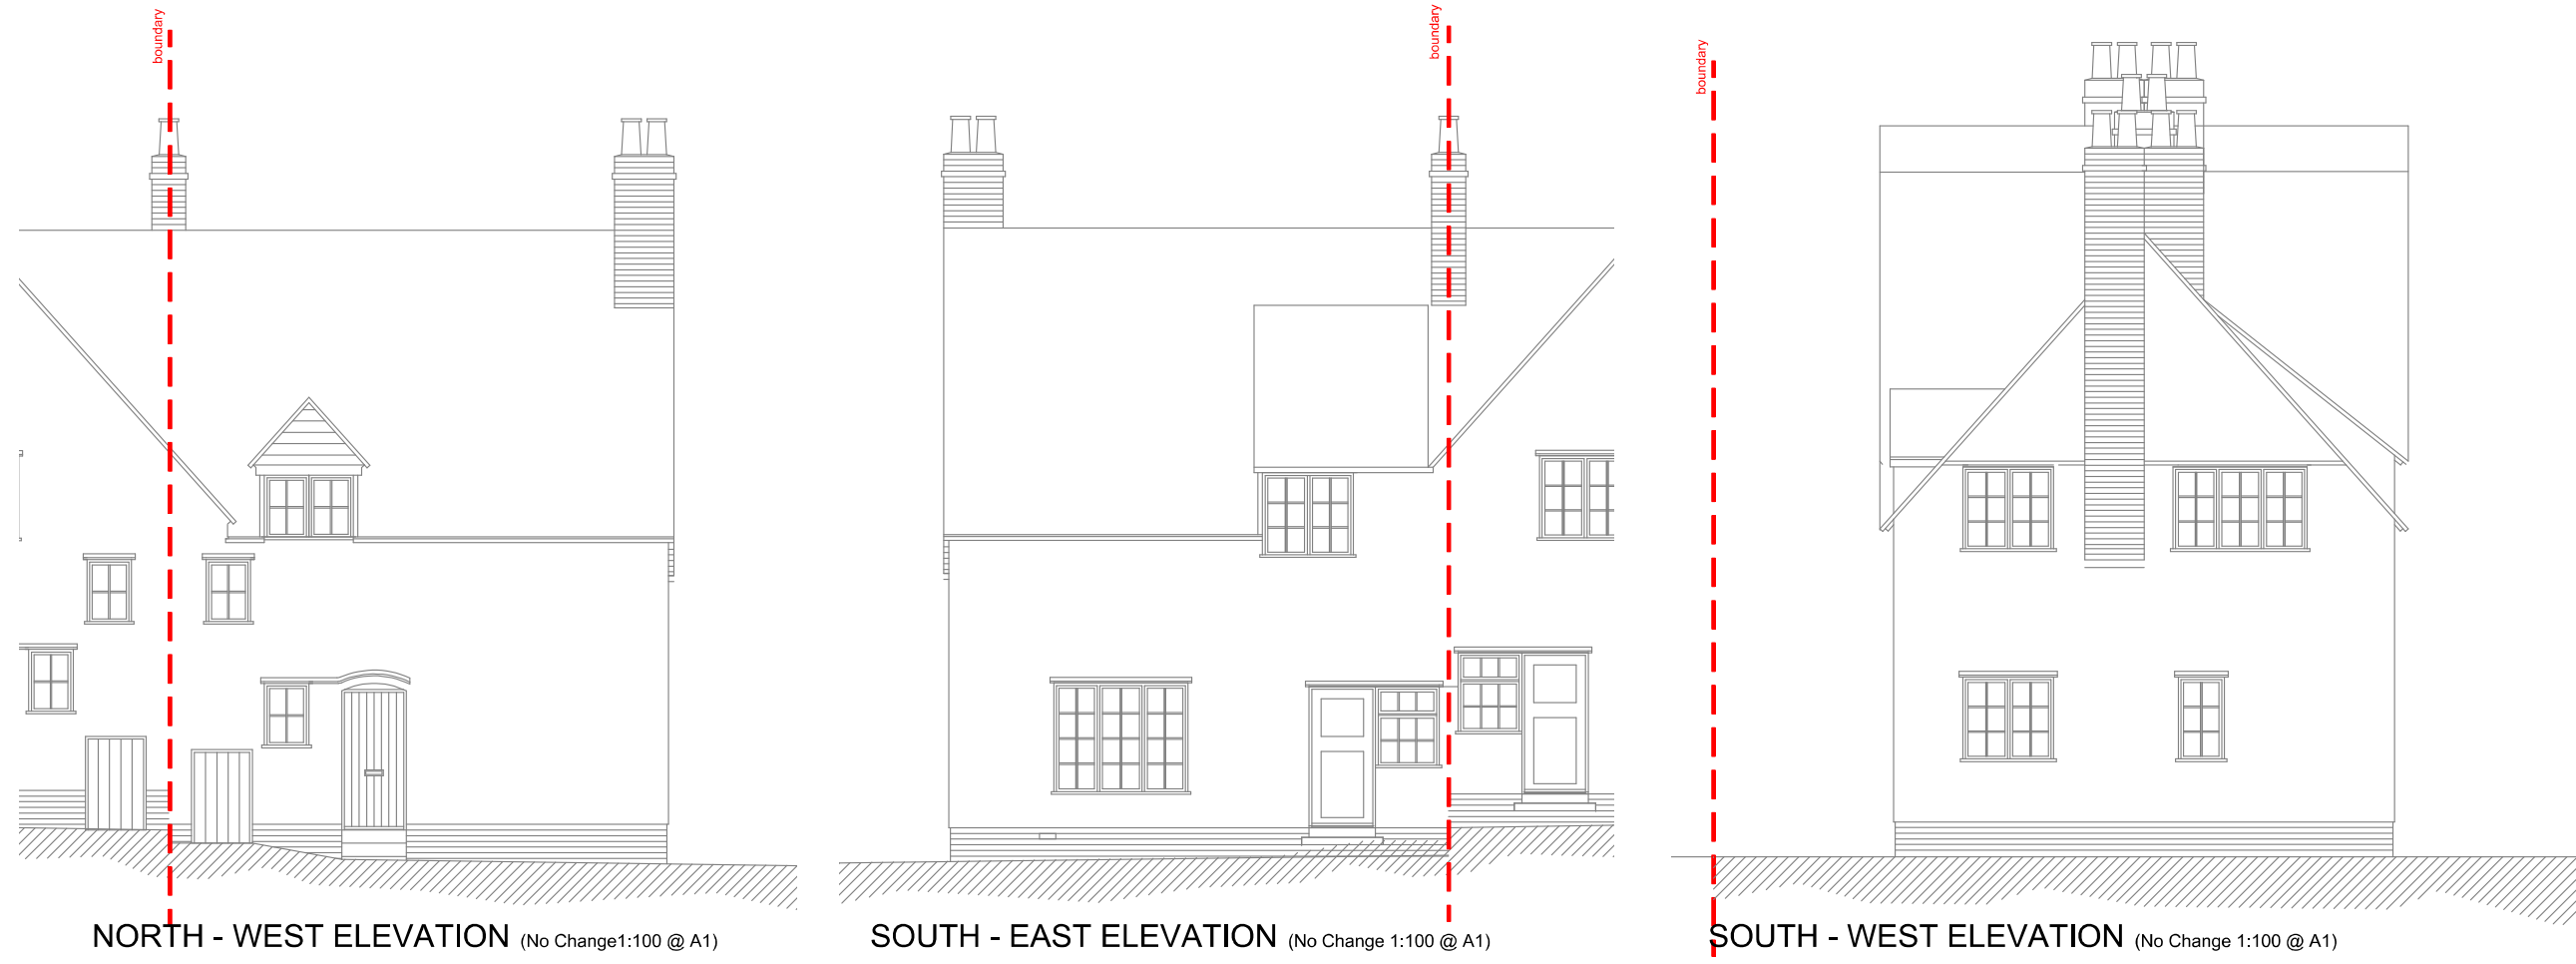
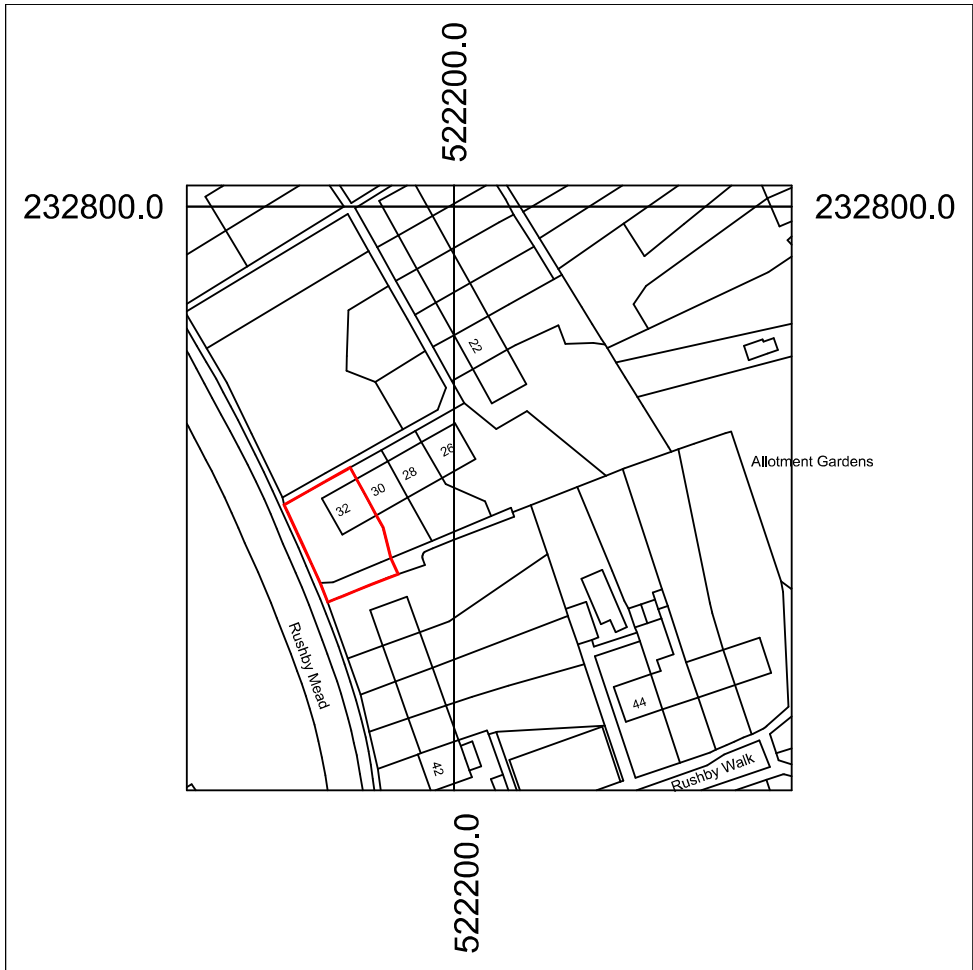
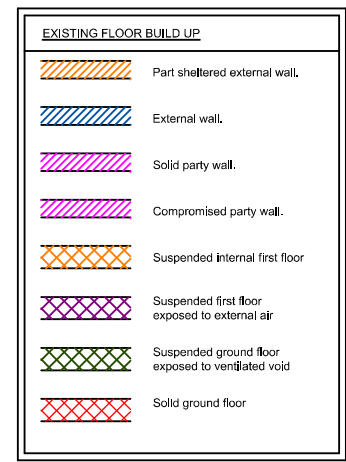
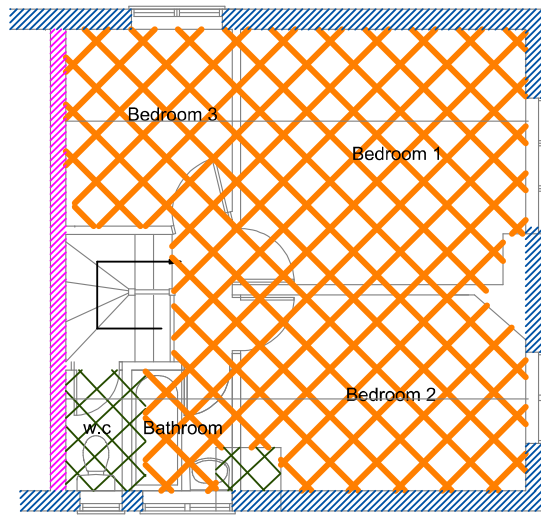
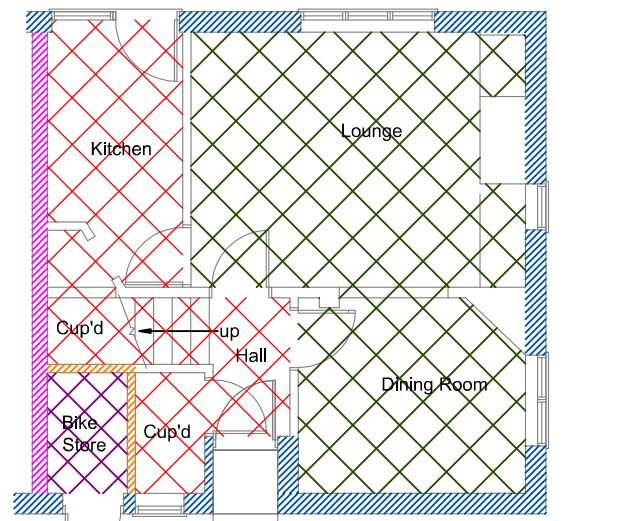
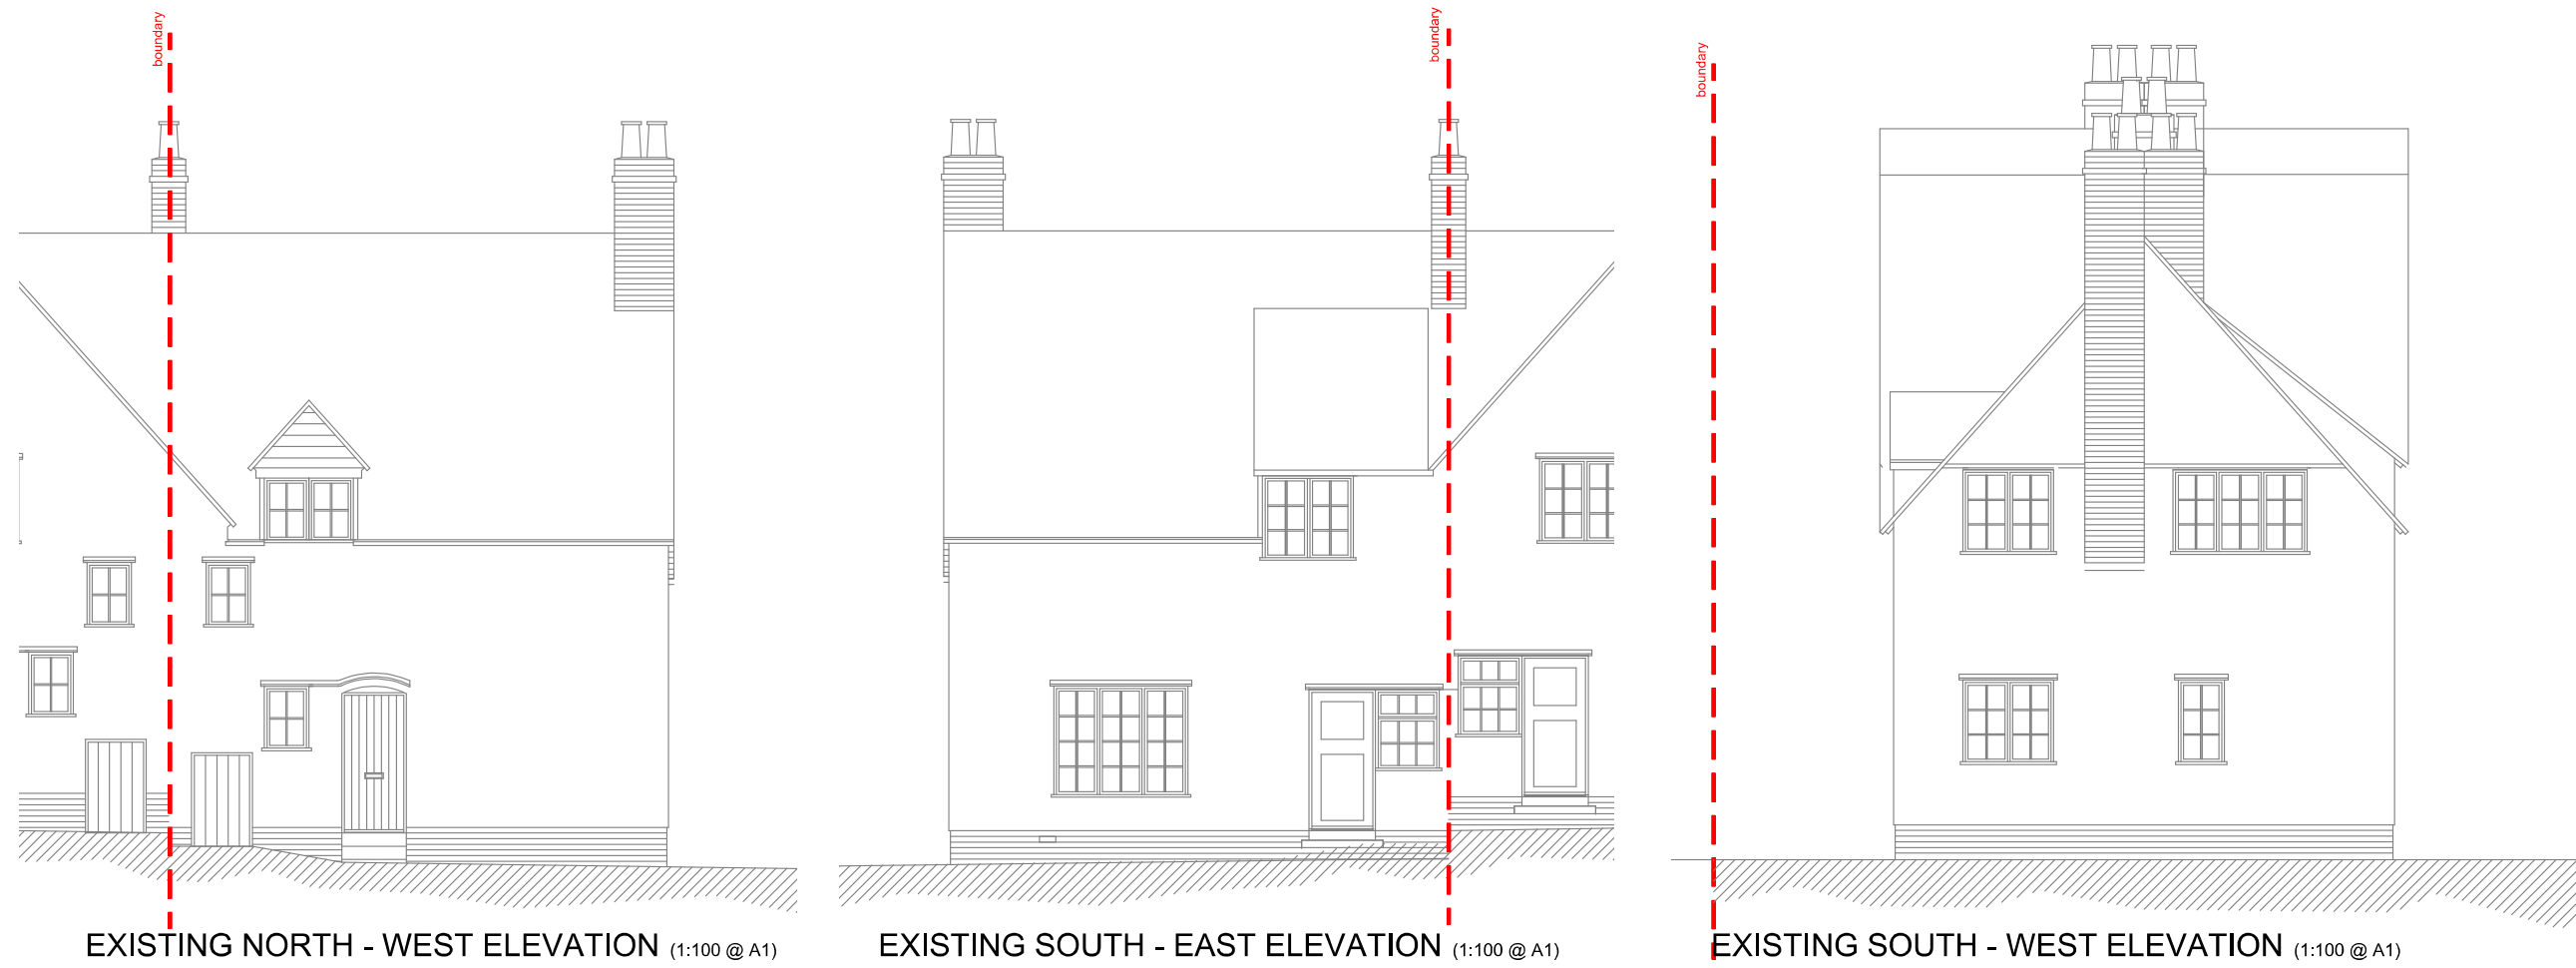


**** BLUE TEXT ON DETAILS CONFIRMS IMPLIMENTED MATERIALS ONTO THE EXISTING STRUCTURE****

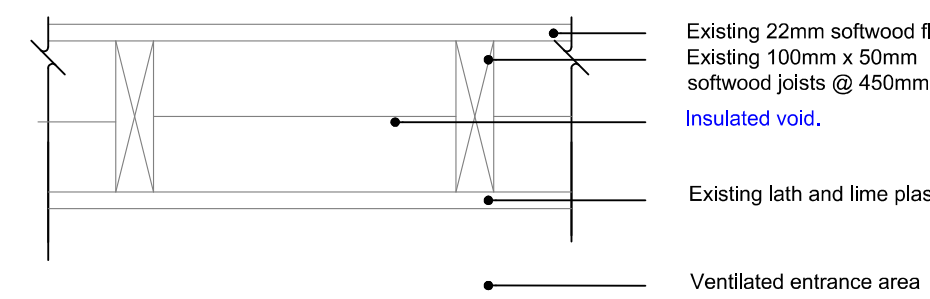


Upgraded exposed bathroom porch floor

3

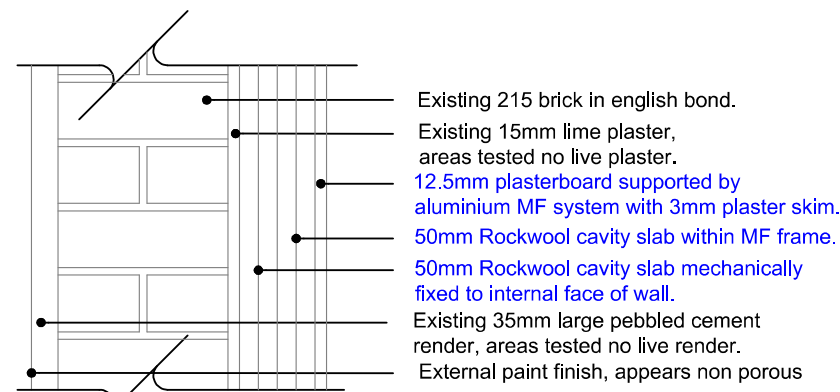


Upgraded external wall

1

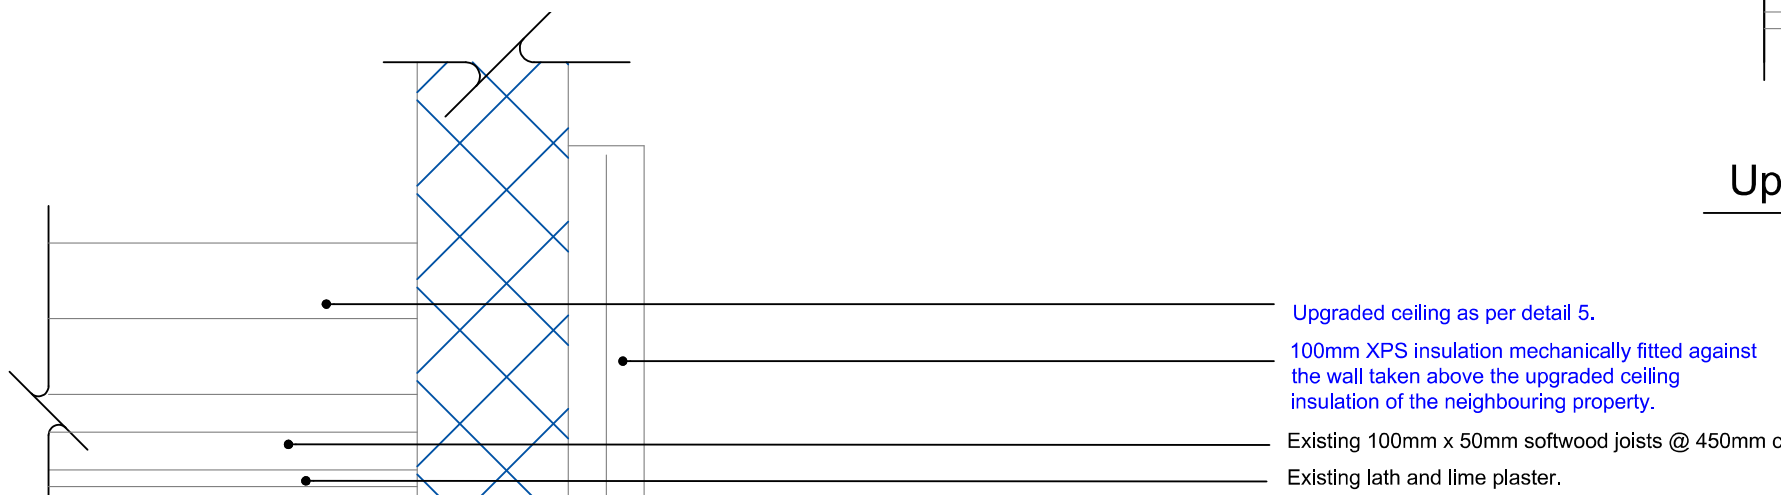


Upgraded party wall neighbouring ventilated void.

6

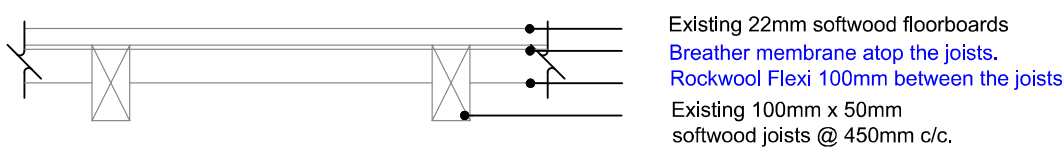


Suspended ground floor insulated.

4

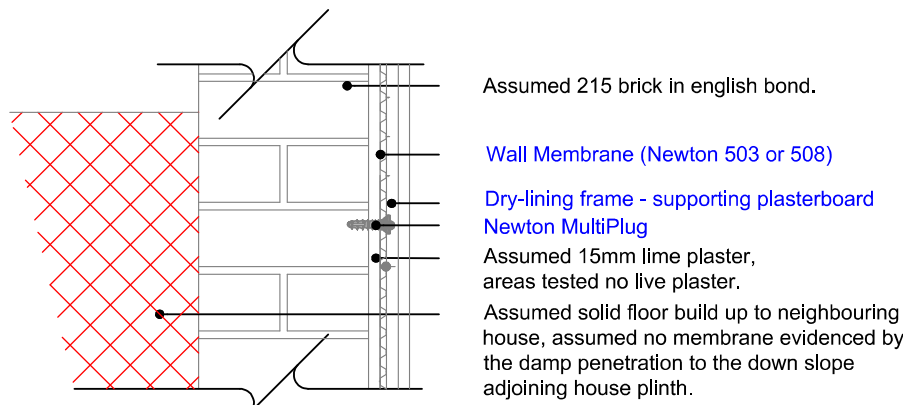


Upgraded party wall part retaining

2

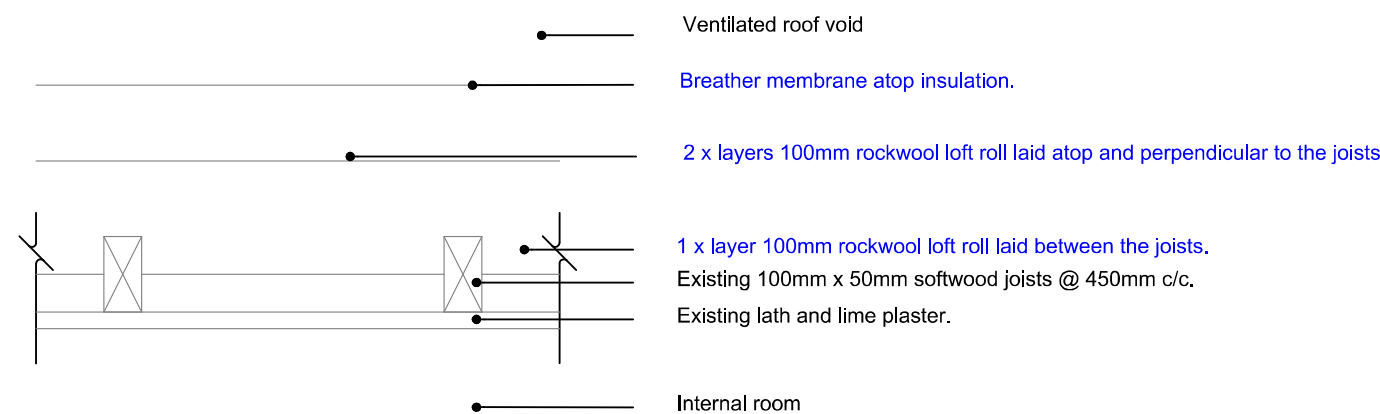

Upgraded first floor ceiling.

5

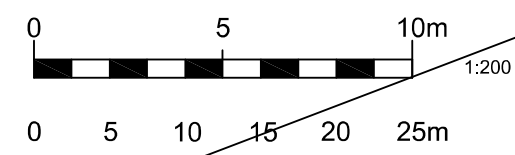

PLANNING

17/08/2026	Confirmation of access to application site.	JWT	JWT	A
date	description	drawn	checked	rev no

RLPSurveyors

St Luke's House, 5 Walsworth Road, Hitchin, Herts, SG4 8SP
Tel 01462 436318 email rlp@rlpsurveyors.co.uk www.rlpsurveyors.co.uk



client First Garden Cities Homes

project
26 Rushby Mead, Letchworth,
Hertfordshire. SG6 1RU

title
SUSTAINABILITY UPGRADE - EXISTING AND
PROPOSED - Listed Building Consent

Install internal insulation to external walls, between suspended
timber floor joists and between and over ceiling joists.

scale 1:10 - 100 - 200 @ A1 2553 - SK - 400 A

© 2021 this drawing is copyright