


Planting Schemes - Bradfield Barn

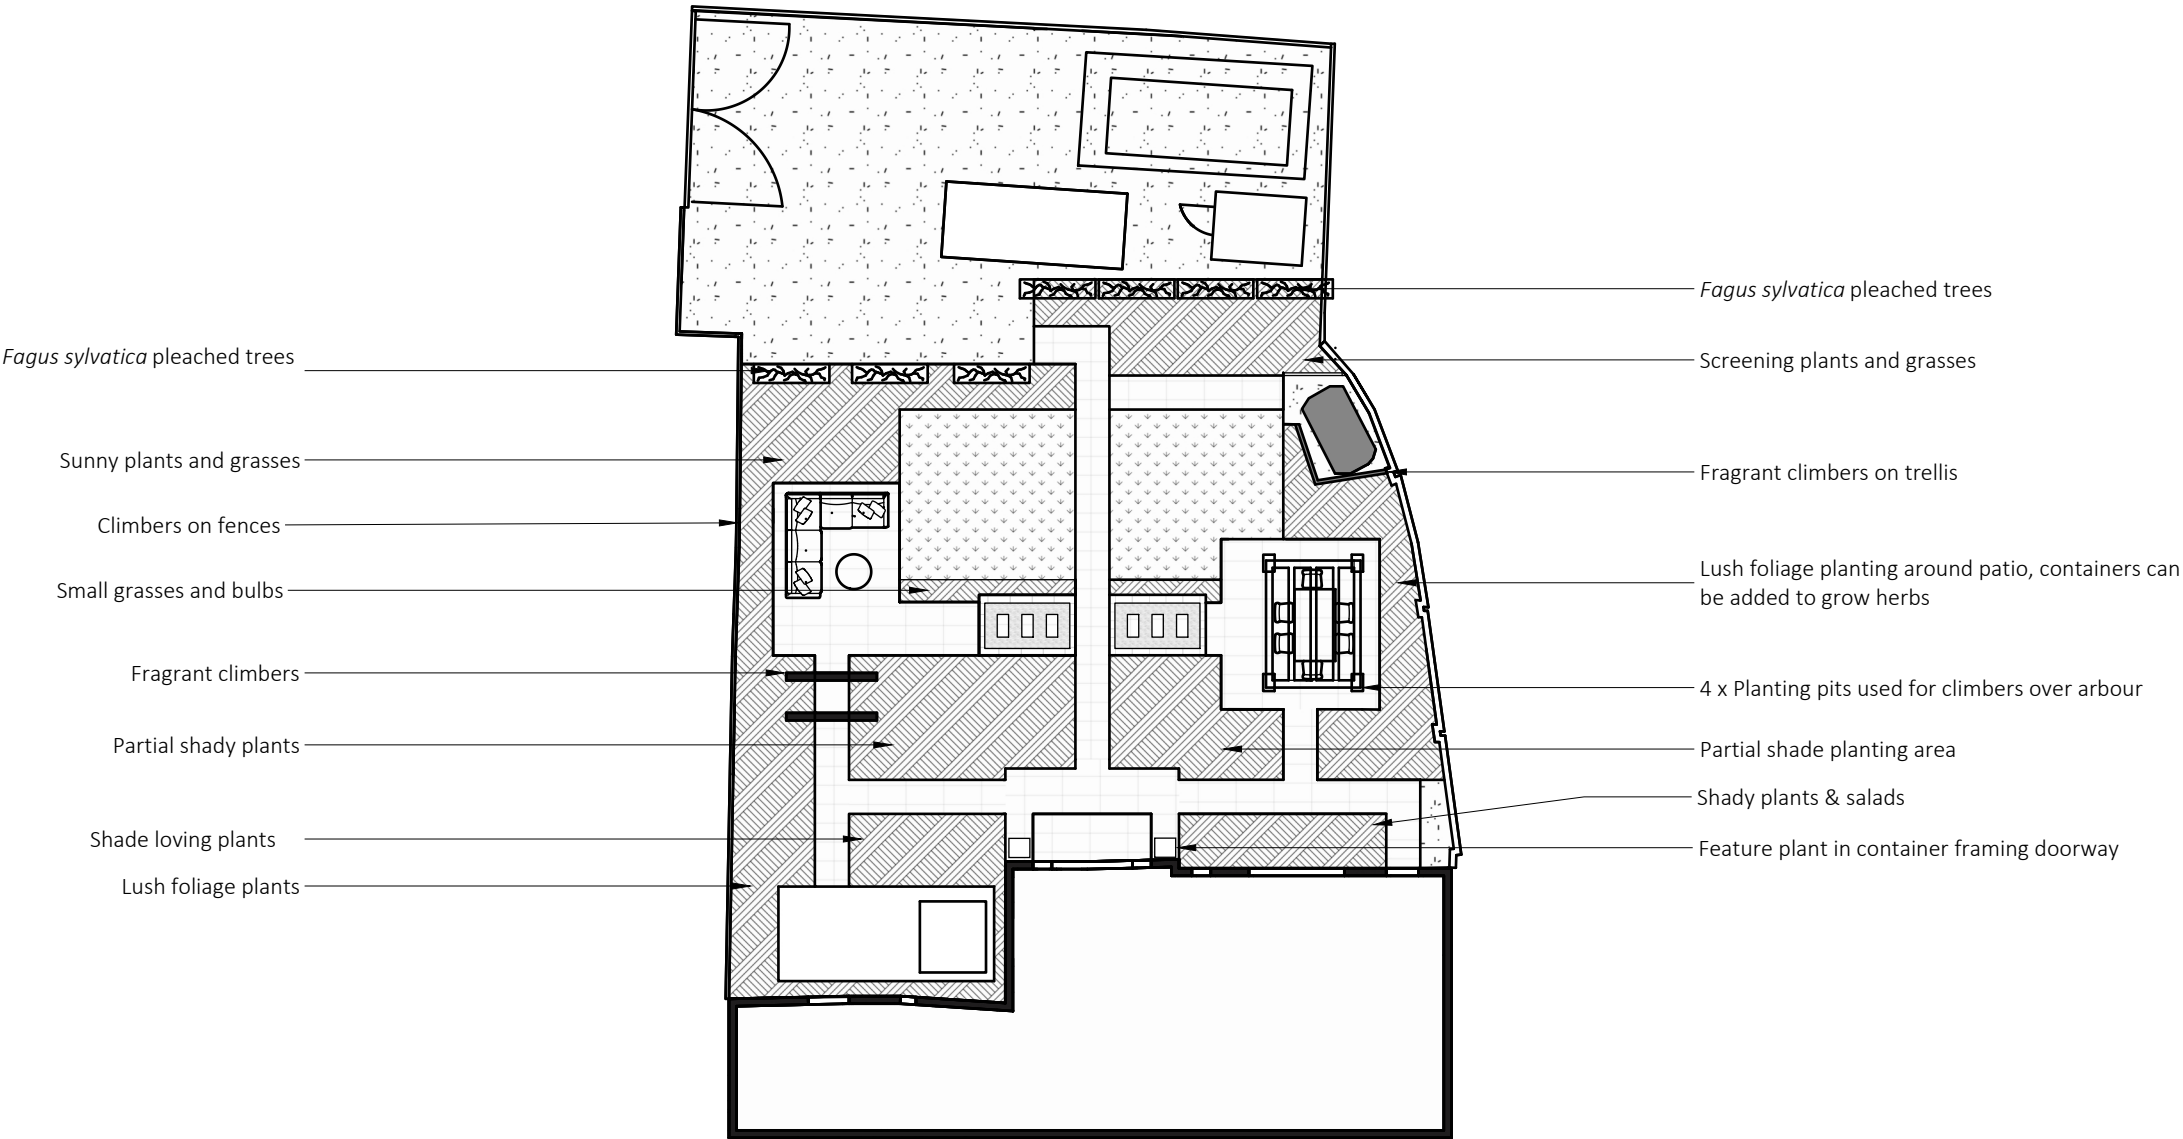

Planting Schemes V.1. 2D Plan View	DRAWN BY SH	SCALE: 1:200 at A3 size	PROJECT BREWITT Main Garden	DATE: 11.01.26	CLIENT: SOPHIE BREWITT Garden Address: Bradfield Barn, Gannock Green, Sandon, Herts SG9 0RH	MY GARDEN DESIGNER - Sabina Hegarty Design Studio, Fir Tree Mount, Much Hadham, Herts SG10 6EH Tel: 07761 124862 sabina@mygardendesigner.co.uk Web: www.mygardendesigner.co.uk
---	-----------------------	-----------------------------------	---	-----------------------	---	---