1:100 Scale Bar
1:50 Scale Bar

0 2.0m 4.0m

0 1.0m 2.0m 3.0m 4.0m

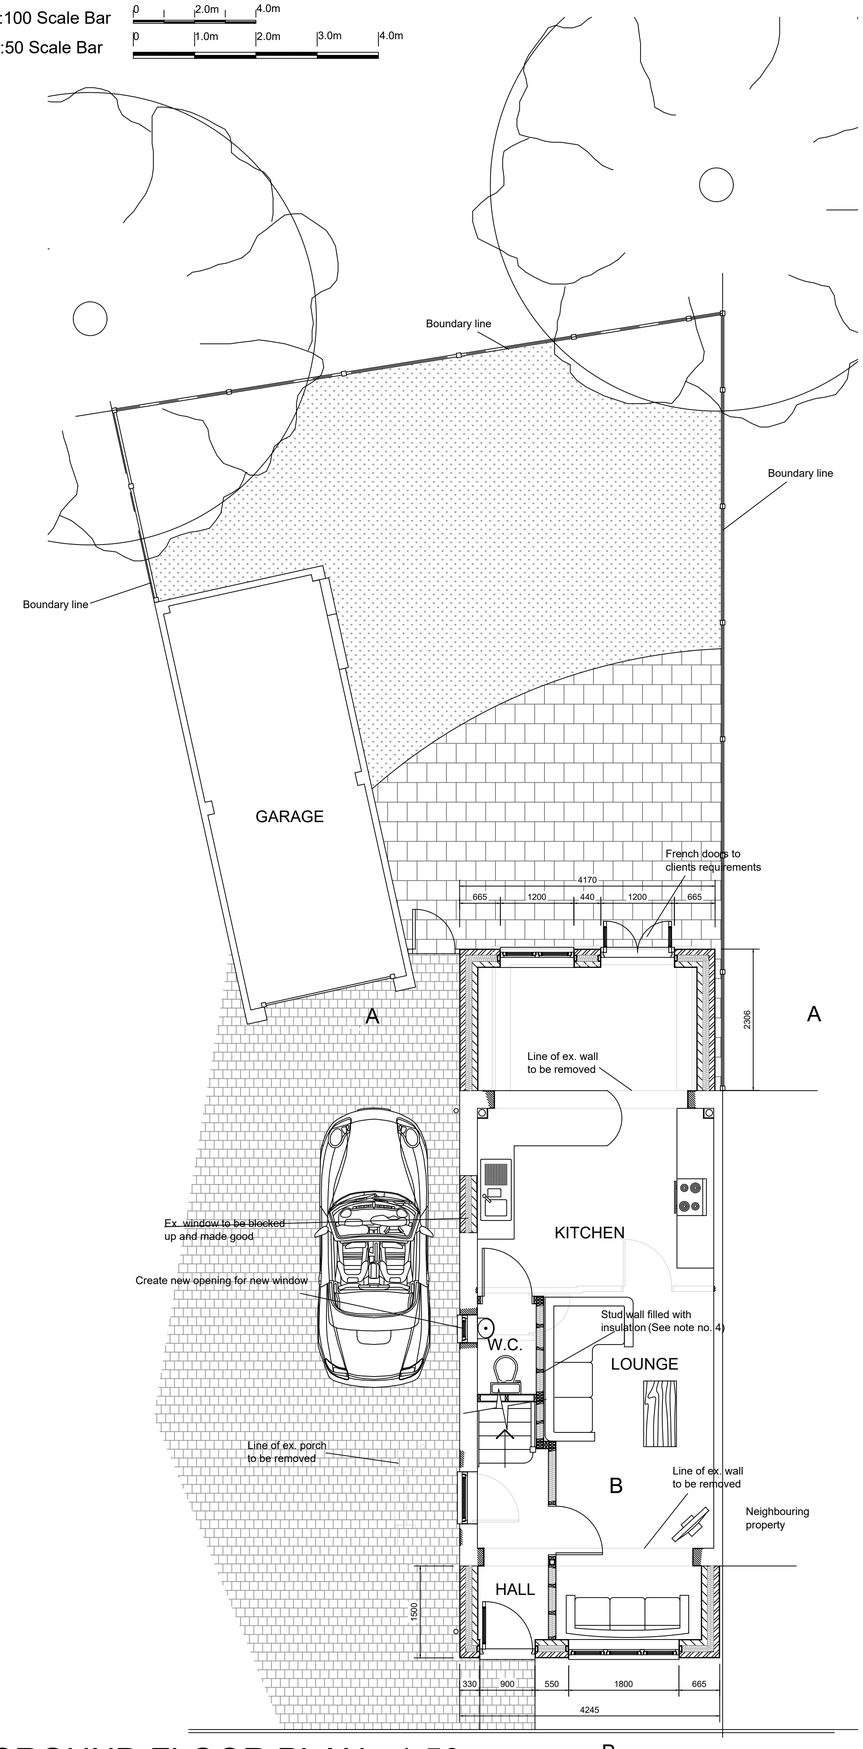

GROUND FLOOR PLAN 1:50

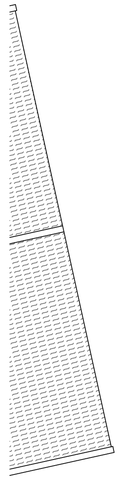

FIRST FLOOR PLAN 1:50

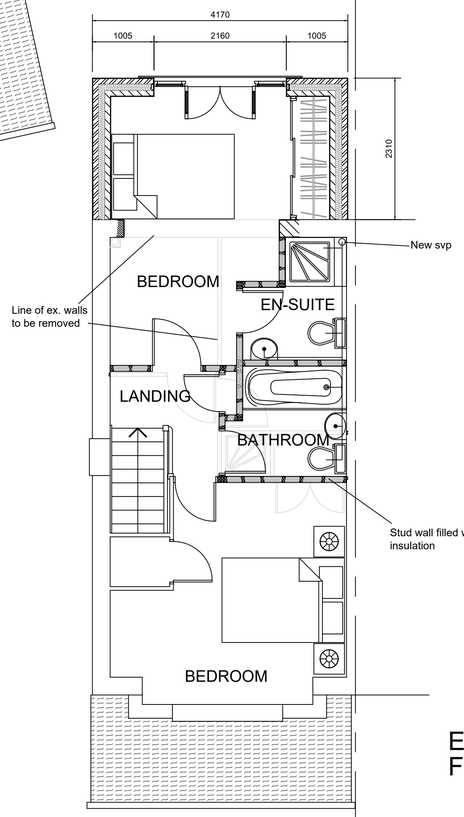

PROPOSED ELEVATIONS 1:100



Front Side Rear

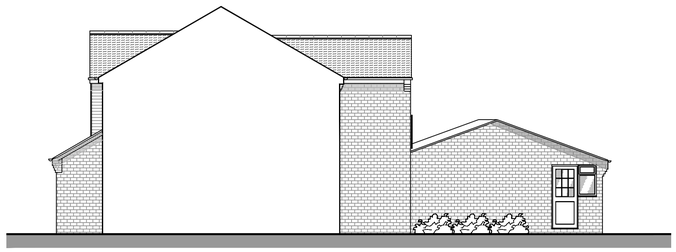

Side

EXISTING ELEVATIONS 1:100

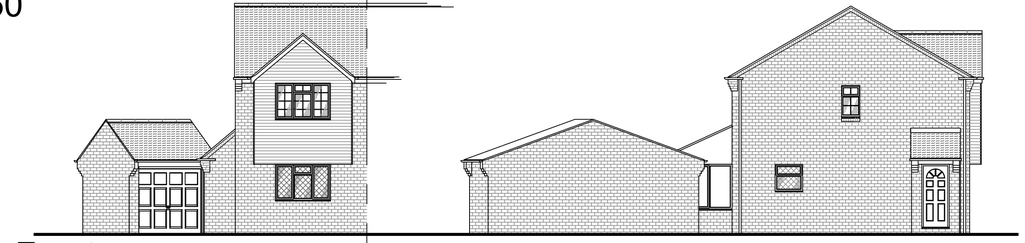

Front Side

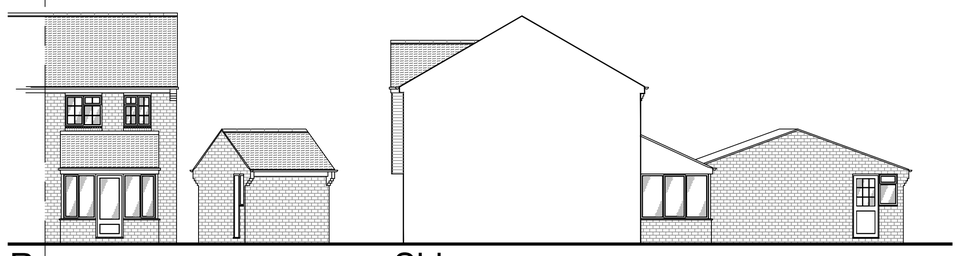

Rear Side

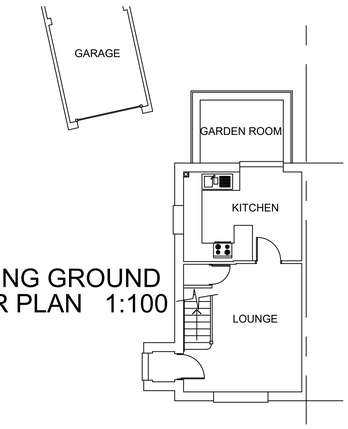

EXISTING GROUND FLOOR PLAN 1:100

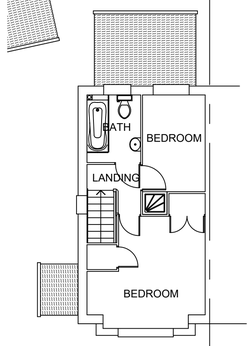

EXISTING FIRST FLOOR PLAN 1:100

A Planning Revisions

Architech Limited
Architectural and Building Consultants
Tel. 01438 223102 / 07768 123899

Project
Mr. D. Coote
61 Coachmans Lane, Baldock, Hertfordshire.

Title
Proposed Double Storey Rear Extension

Date	Scale	Status
Jan. 2018	1:50 1:100	Planning
2018 / 03 / 01	A	A1

© THIS DRAWING IS COPYRIGHT