


0 25 50 75 100 125m

THIS DRAWING MUST NOT BE REPRODUCED WHOLLY OR
IN PART WITHOUT PRIOR PERMISSION © TEMPIETTO LTD

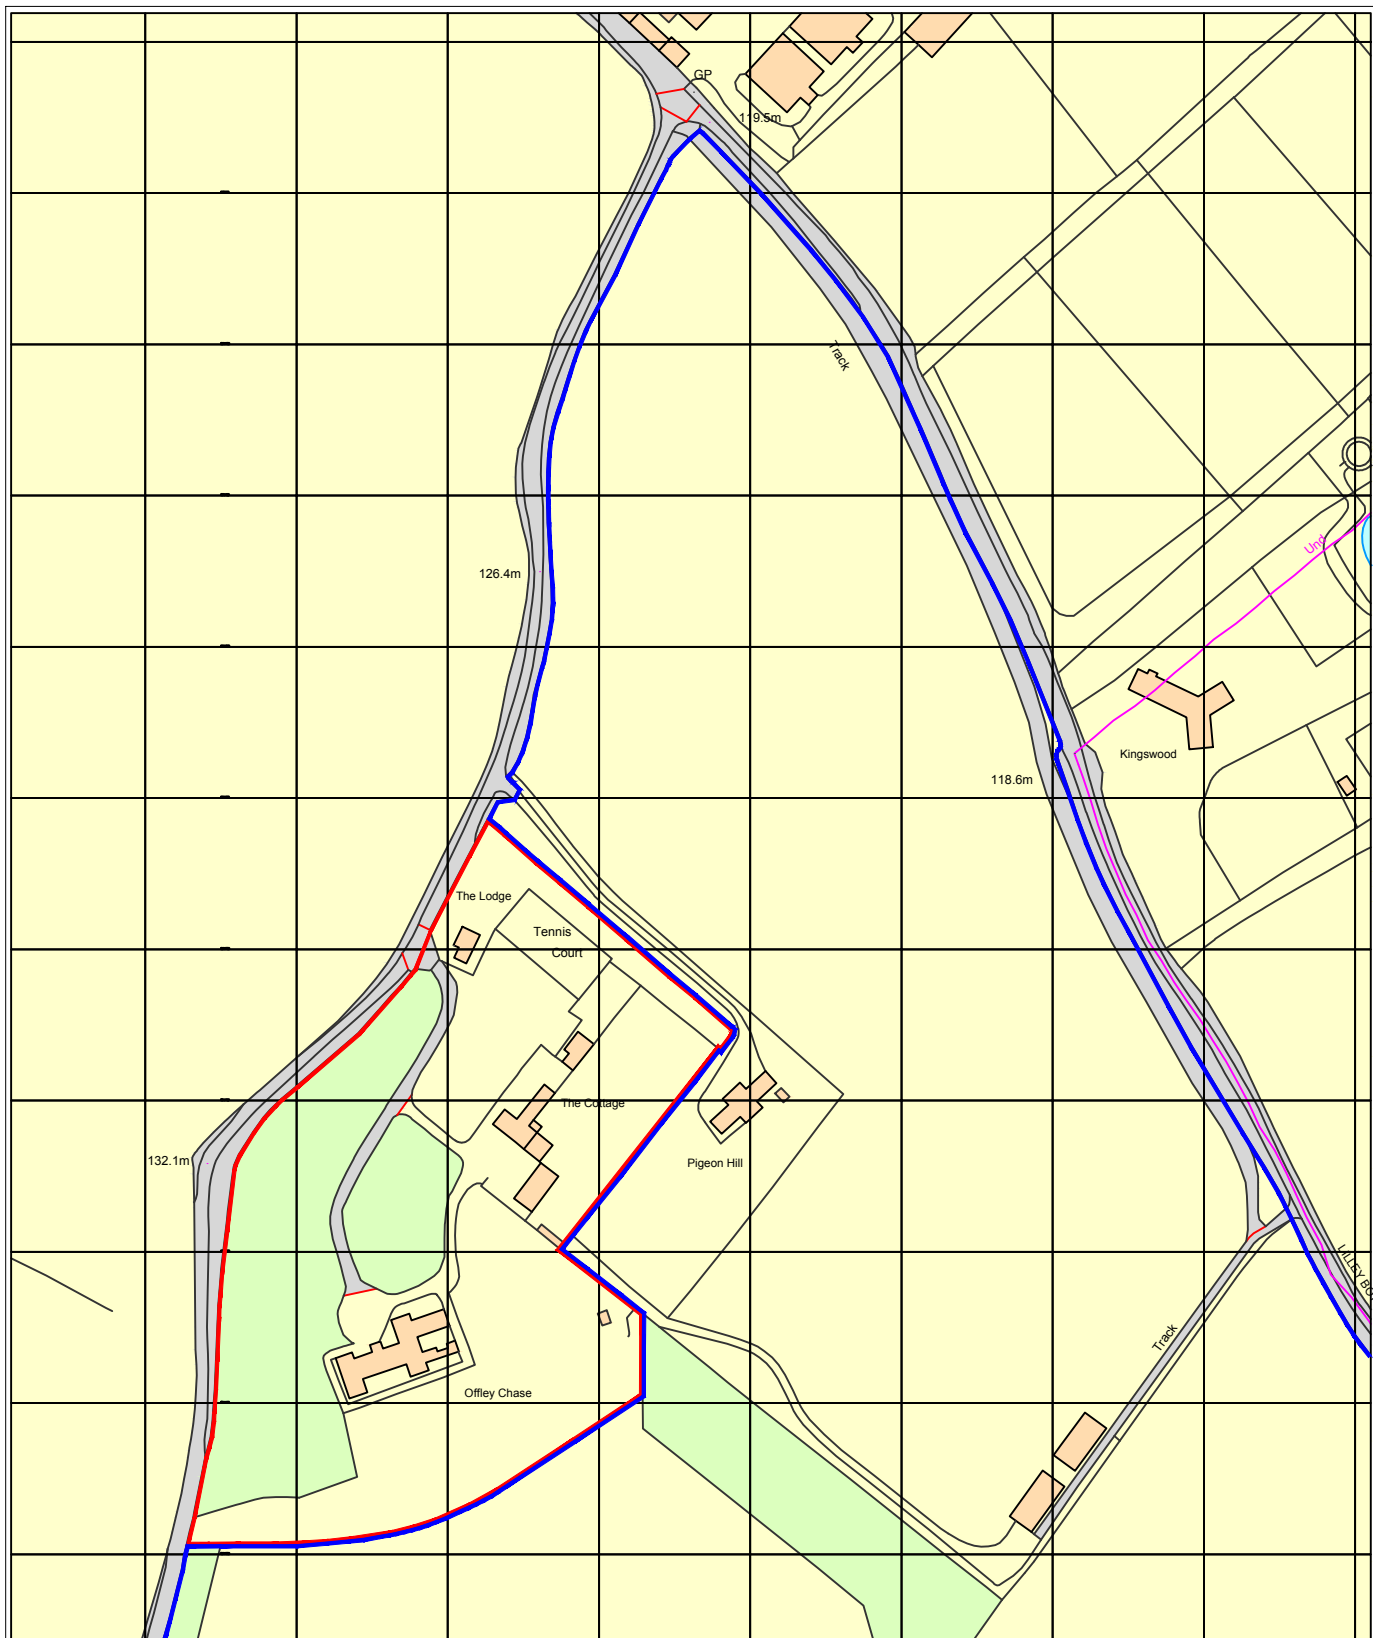

Rev.	Date	Amendment
OFFLEY CHASE, CHALK HILL, LILLEY, LUTON LU2 8NJ,		
for Offley Chase Estates Ltd		
Drawing Title SITE LOCATION PLAN		

TEMPIETTO
ARCHITECTS



The Studio 9 London Road Aston Clinton Buckinghamshire HP22 5HG
T: 01296 634944 E: architects@tempietto.co.uk www.tempietto.co.uk

Drawing No. 1176 / 01

Scale: 1:2500 @ A4

Date: March 2019

