



OFFLEY CHASE
ELEVATION ONE

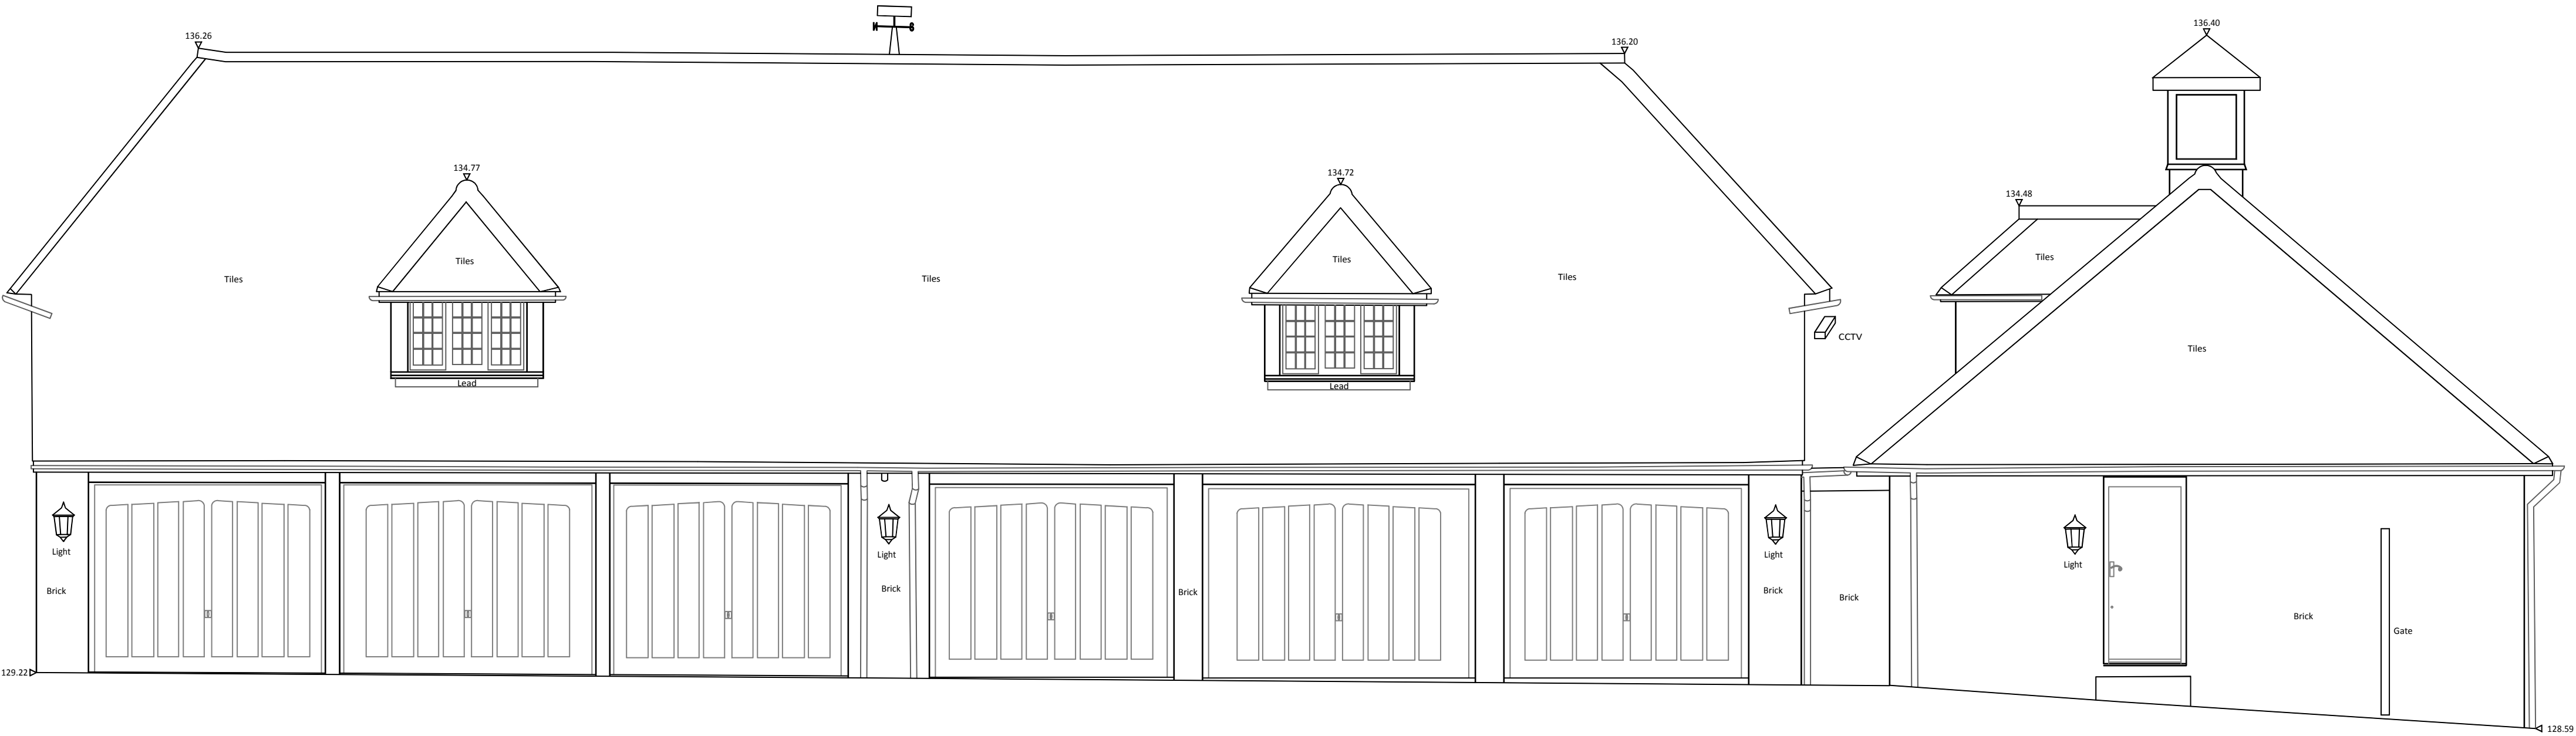

128.000 Metres A.O.D.

OFFLEY CHASE
ELEVATION TWO

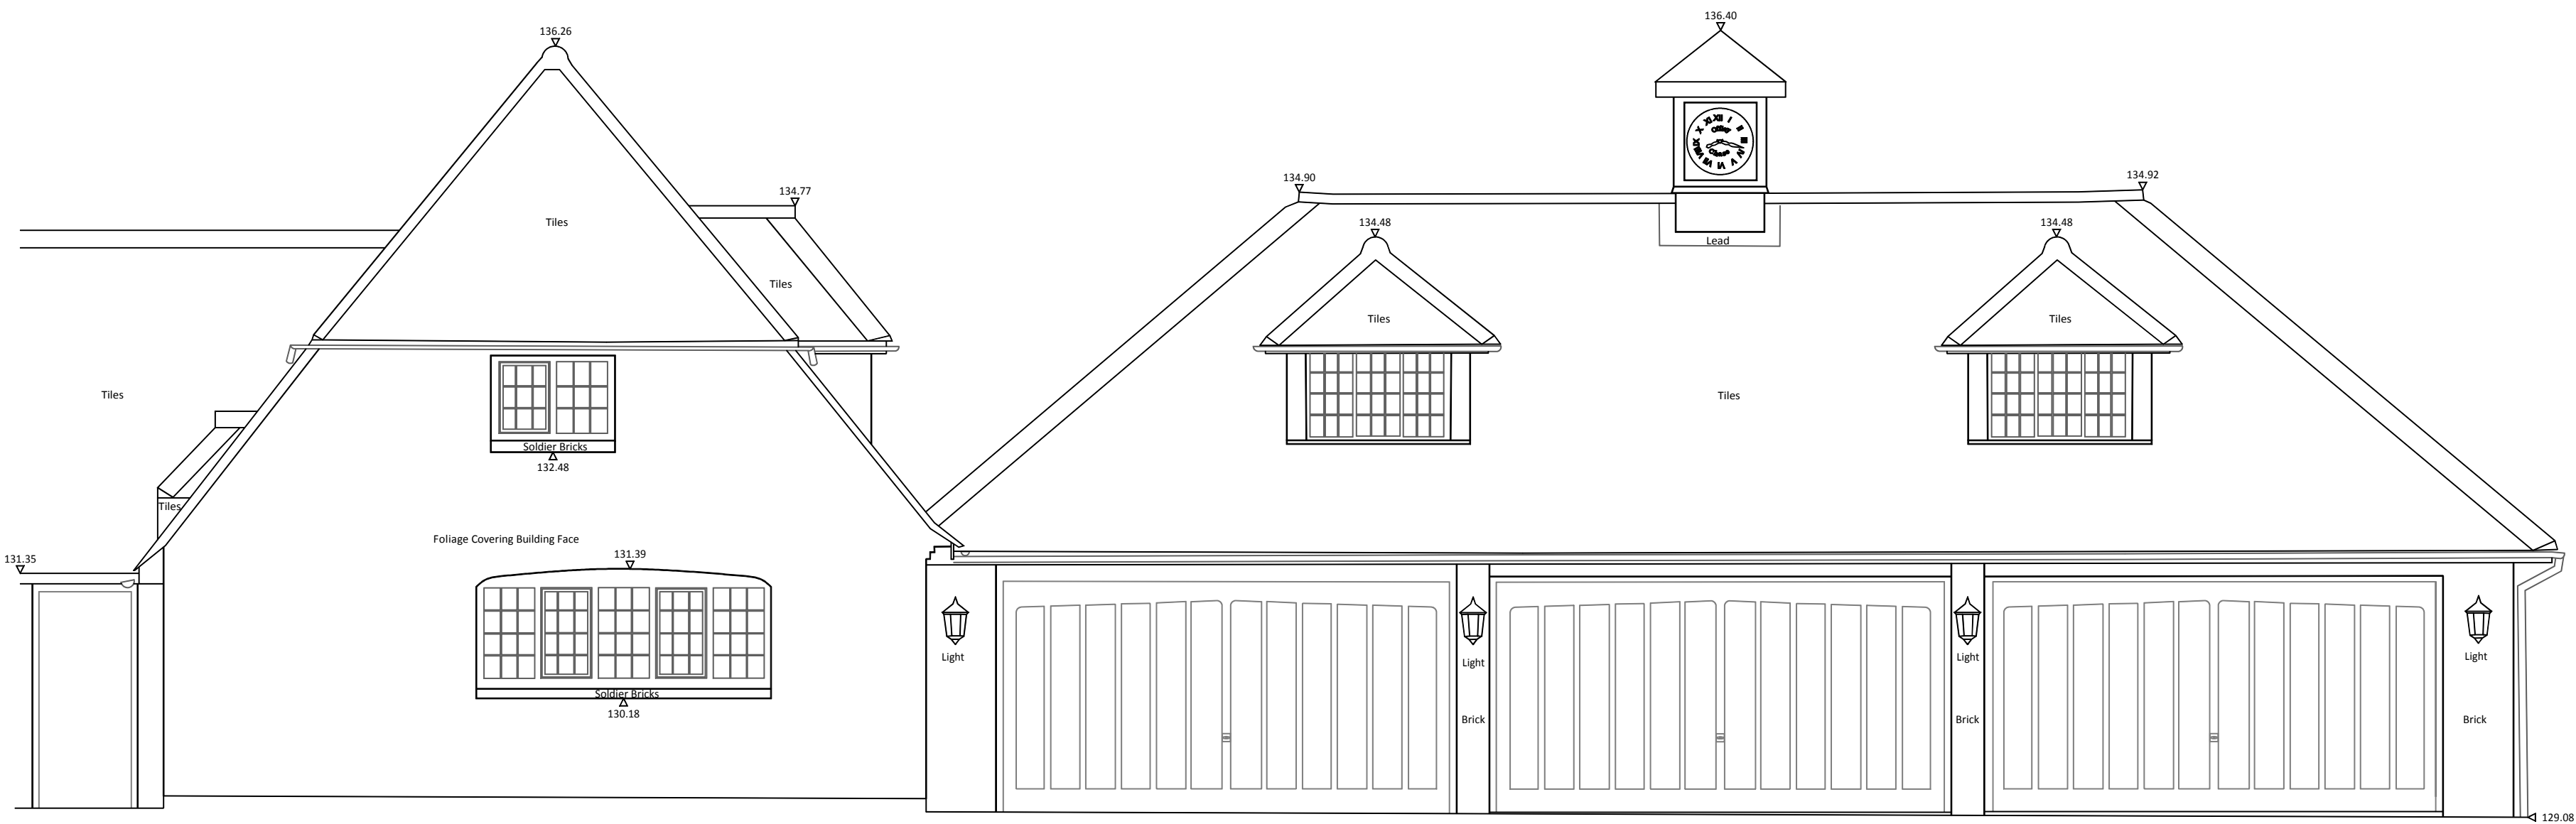


128.000 Metres A.O.D.

NOTES

- 1 LEVELS ARE RELATED TO ORDNANCE SURVEY BY GPS OBSERVATION.
- 2 SURVEY HAS BEEN CARRIED OUT TO AN ACCURACY COMMENSURATE WITH A 1:50 SCALE DRAWING.

ELEVATION PLAN

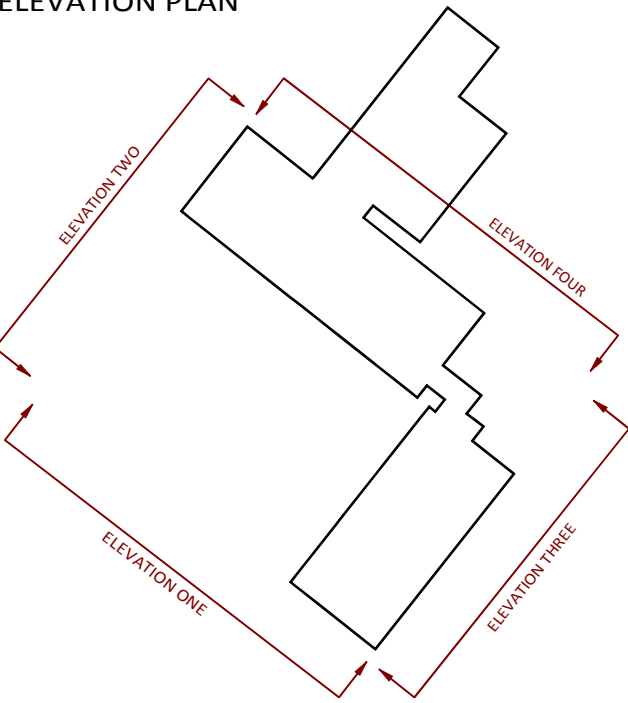

NO.	DATE	DETAILS

REVISIONS



Tel: 01494 718453
Fax: 01494 717576
e-mail: admin.office@kndsveys.com

74 WATCHET LANE
HOLMER GREEN
HIGH WYCOMBE
BUCKINGHAMSHIRE
HP15 6UG

CLIENT
OFFLEY CHASE ESTATES LTD
HOUGHTON HALL
THE GREEN
HOUGHTON REGIS
DUNSTABLE
BEDFORDSHIRE
LU5 5DY

JOB TITLE
OFFLEY CHASE
CHALK HILL
LILLEY
LUTON
LU2 8NJ

DRAWING TITLE
ELEVATIONS
SHEET ONE

DRAWING No. B1219 - E1	DRAWN BY RIG	DATE 11 FEB 2019
SURVEYED BY RIG		SCALE 1:50 A1 Sheet

