




©Crown Copyright and database rights 2023 OS Licence no. 100041041



LOCATION PLAN

Scale 1:2500

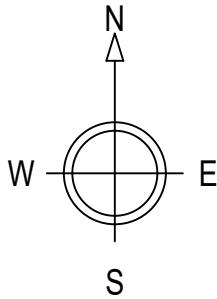

- NOTES:
1. Use written dimensions only. All dimensions to be checked on site and any discrepancies reported to ACORUS immediately. If in doubt ask.
 2. Where relevant, significant hazards have been identified on the drawing. Hazards which should be obvious to a competent contractor or unforeseeable have not been identified.
 3. This drawing is confidential and remains the exclusive property of ACORUS.

© ACORUS Rural Property Services Ltd.

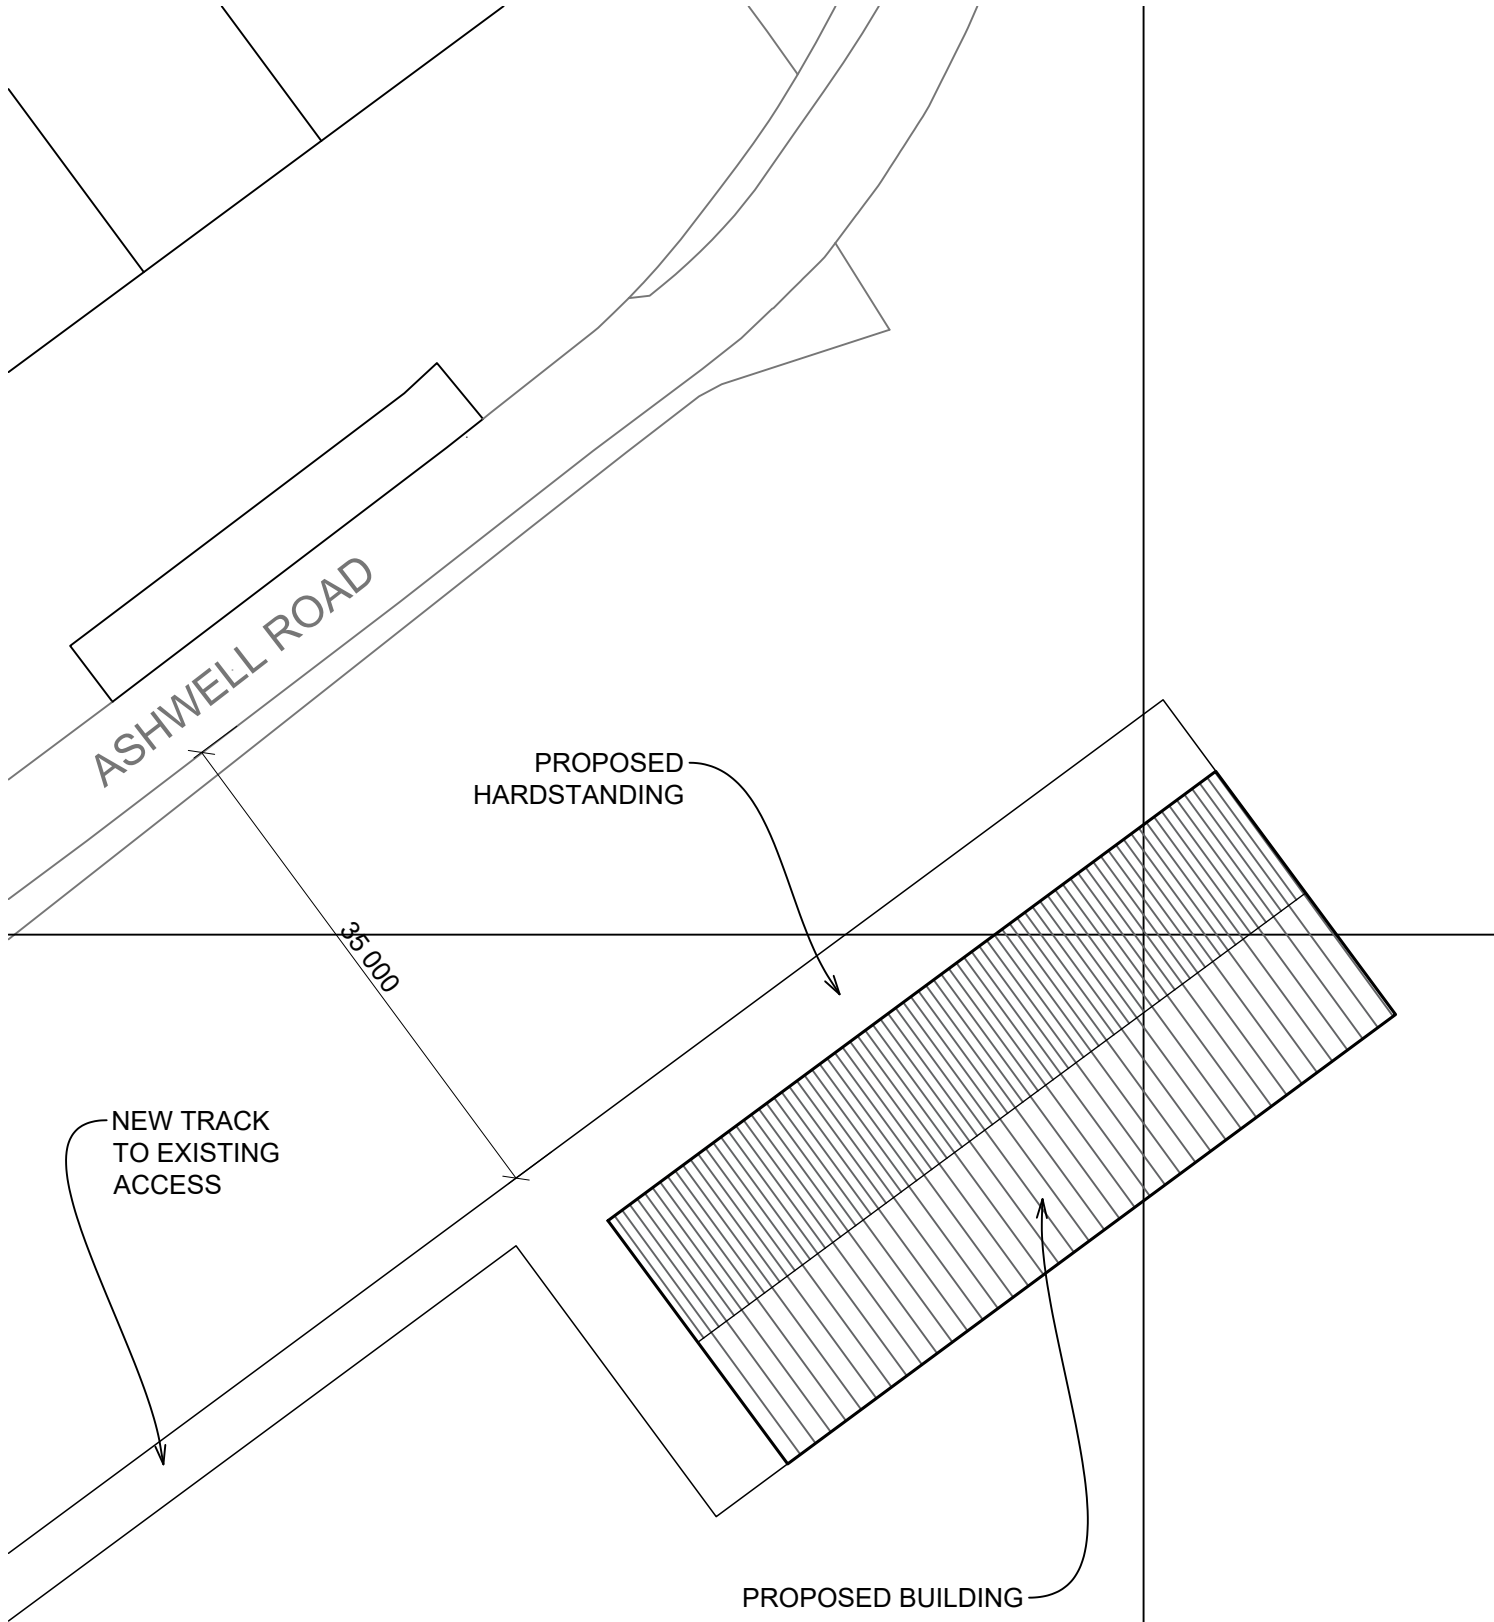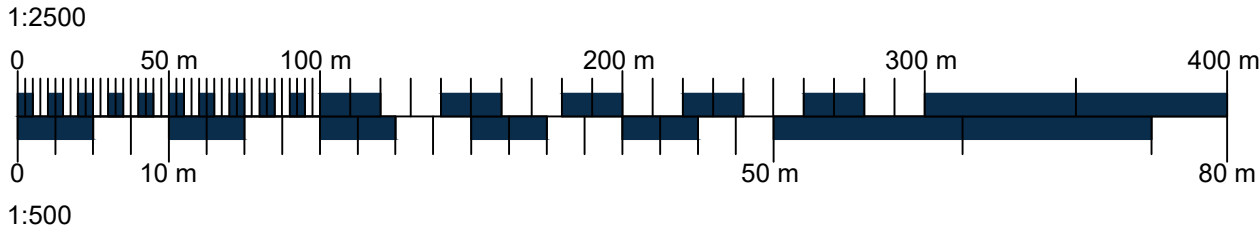

©Crown Copyright and database rights 2023 OS Licence no. 100041041

BLOCK PLAN

Scale 1:500

Rev	Date	Description	Dwn	Chk
Rev.	Date.	Amendment.	Drawn.	Checked.

PROJECT				
FARR				
LAND OFF ASHWELL ROAD				
SG7 5JX				
TITLE				
PROPOSED BUILDING				
SITE LOCATION & BLOCK PLAN 2				
SCALE		DATE	DRAWN BY	CHECKED BY
AS SHOWN @A3		01/25	SID	LG
JOB NO.			DRAWING NO.	REVISION
25-01-005			100_01	



acorus

Planning. Design. Property.

acorus.co.uk

SITE LOCATION