

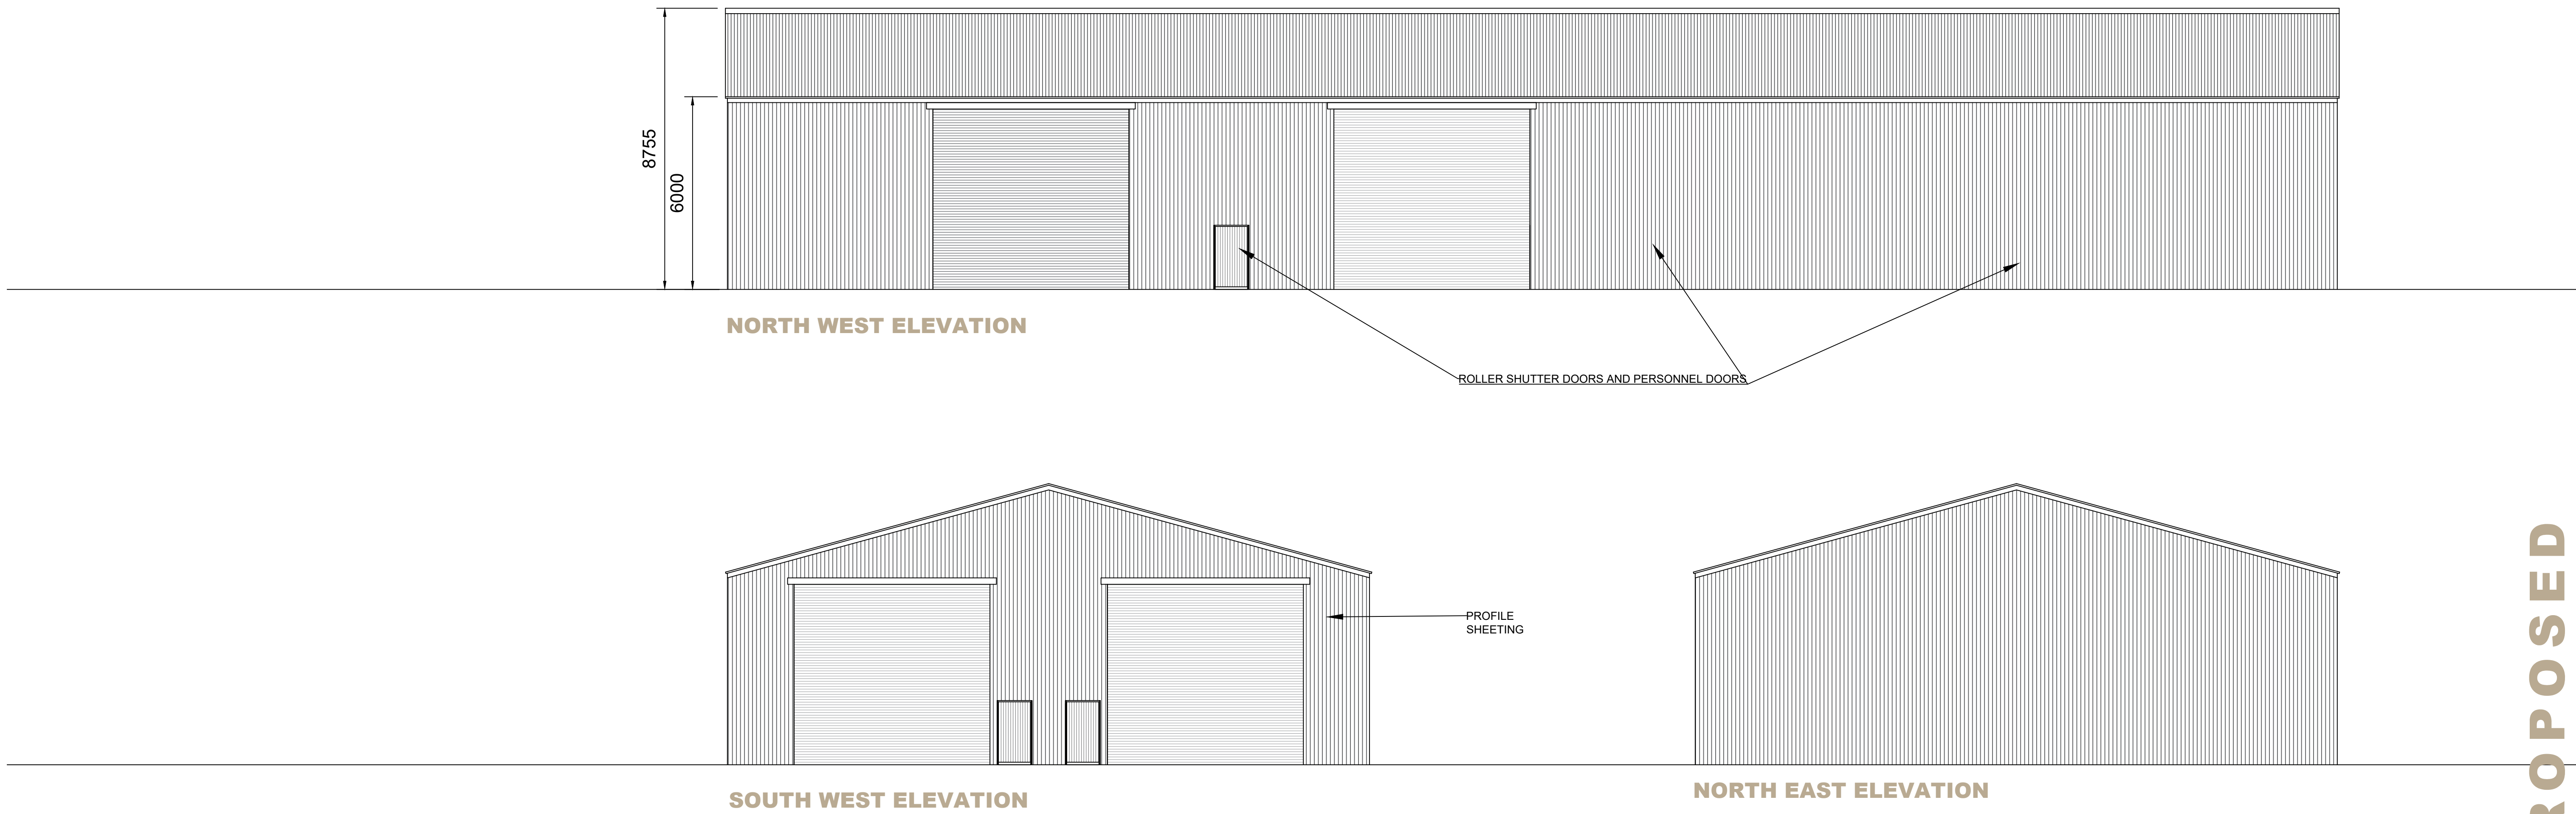


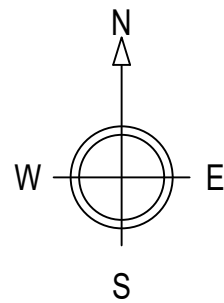

ELEVATIONS

Scale 1:100

- NOTES:
1. Use written dimensions only. All dimensions to be checked on site and any discrepancies reported to ACORUS immediately. If in doubt ask.
 2. Where relevant, significant hazards have been identified on the drawing. Hazards which should be obvious to a competent contractor or unforeseeable have not been identified.
 3. This drawing is confidential and remains the exclusive property of ACORUS.
 4. Ordnance Survey Paper Map Copying Licence Number: 100039456.
- © ACORUS Rural Property Services Ltd.

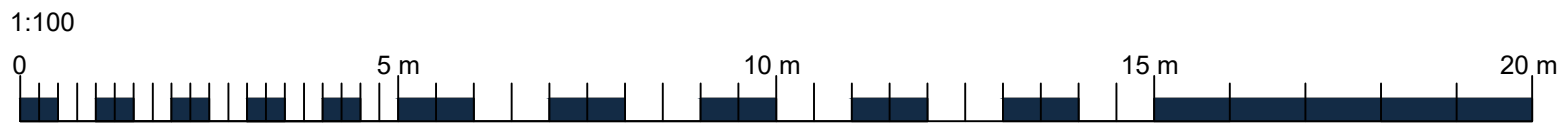

Rev.	Date.	Amendment.	Drawn	Checked
PROJECT				
FARR				
LAND OFF ASHWELL ROAD				
SG7 5JX				
TITLE				
PROPOSED BARN				
ELEVATIONS				
SCALE				
AS SHOWN @A1		DATE	DRAWN BY	CHECKED BY
01/25		SID	LG	
JOB NO.		DRAWING NO.	REVISION	
25-01-005		100_03		


acorus
Planning. Design. Property.

acorus.co.uk