

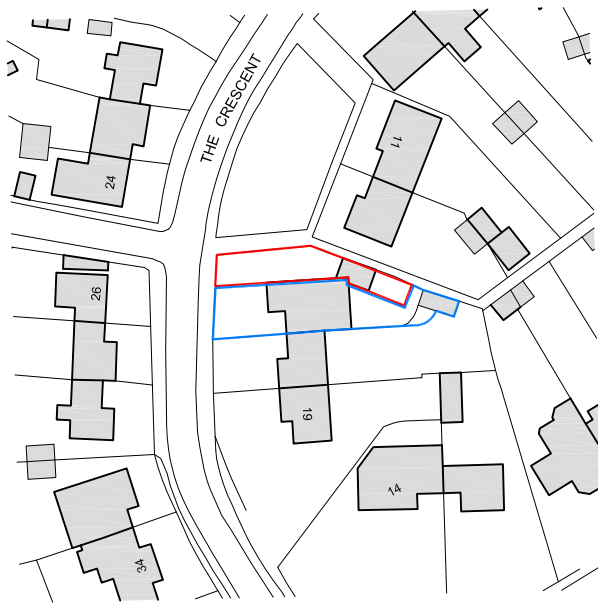


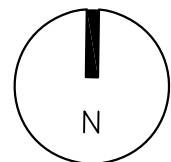

Ordnance Survey, (c) Crown Copyright 2017. All rights reserved. Licence number 100022432

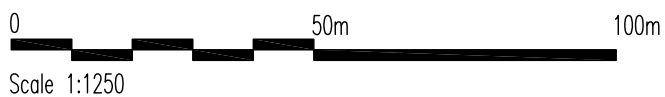

REV	DATE	DESCRIPTION	AUTHOR
THE INFORMATION ON THIS DRAWING IS PROPERTY OF THE ORIGINAL DESIGNERS. DO NOT SCALE FROM THIS DRAWING. DIMENSIONS ARE TO BE VERIFIED ON SITE PRIOR TO CONSTRUCTION.			
Mr P Thapar 15 The Crescent			
TC.15		01	B
Location Plan			
DRAWING PURPOSE:			
Planning Application			
Scale: 1:1250 @ A4			
Date: July 2017			
Drawn: GL			
Check: GL			
Sheet: 1 of 1			