
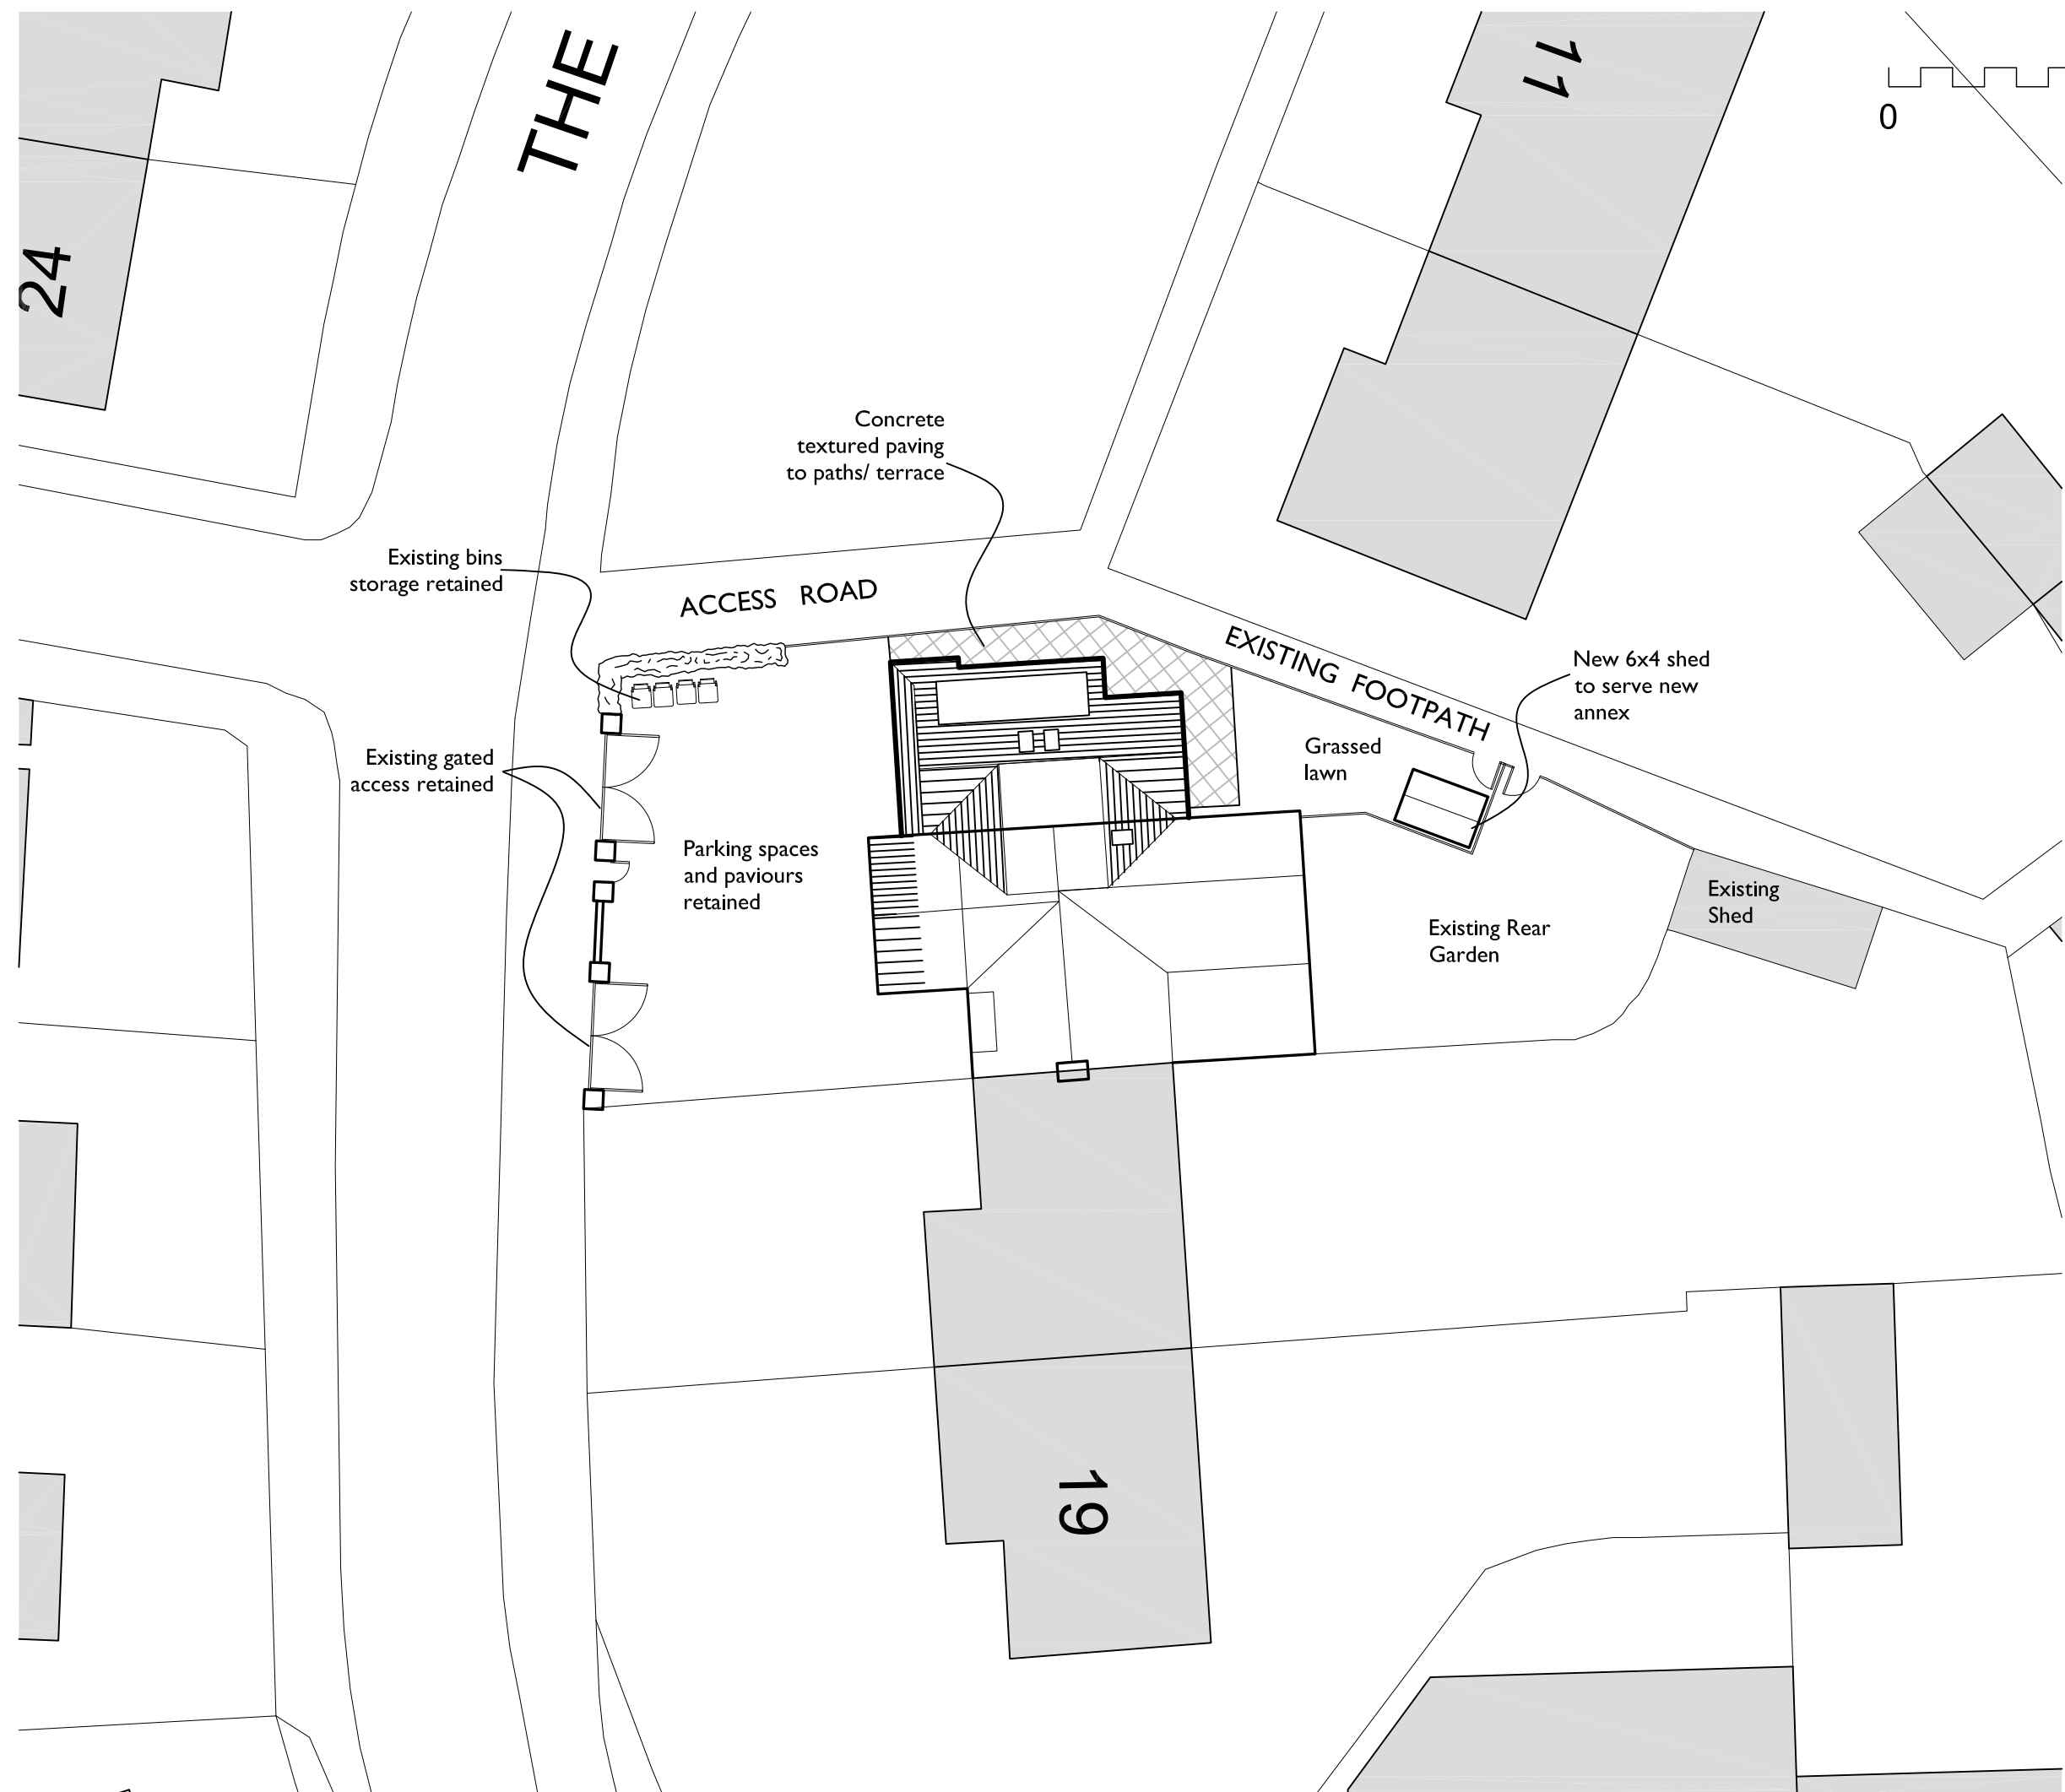


Cycles storage
Storage to be Sheds, as marked on plan.

To be concrete base, 4x6 timber sheds with Cambridge Hoop afixed to base for security of cycles in storage.

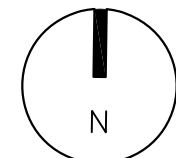

REV	DATE	DESCRIPTION	AUTHOR
THE INFORMATION ON THIS DRAWING IS PROPERTY OF THE ORIGINAL DESIGNERS. DO NOT SCALE FROM THIS DRAWING. DIMENSIONS ARE TO BE VERIFIED ON SITE PRIOR TO CONSTRUCTION. PROJECT:			
Mr P Thapar 15 The Crescent			
TC.15		02	A
Location Plan			
DRAWING PURPOSE: Planning Application			
Scale: 1:1250 @ A4 Date: July 2017 Drawn: GL Checked: GL Sheet: 1 of 1			