



Front / Street Elevation As Existing @ 1:50

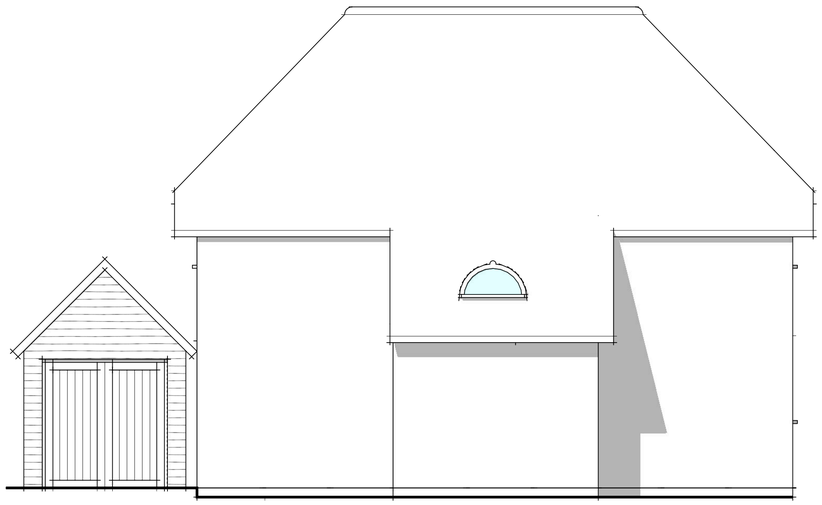


Front / Street Elevation As Proposed @ 1:50

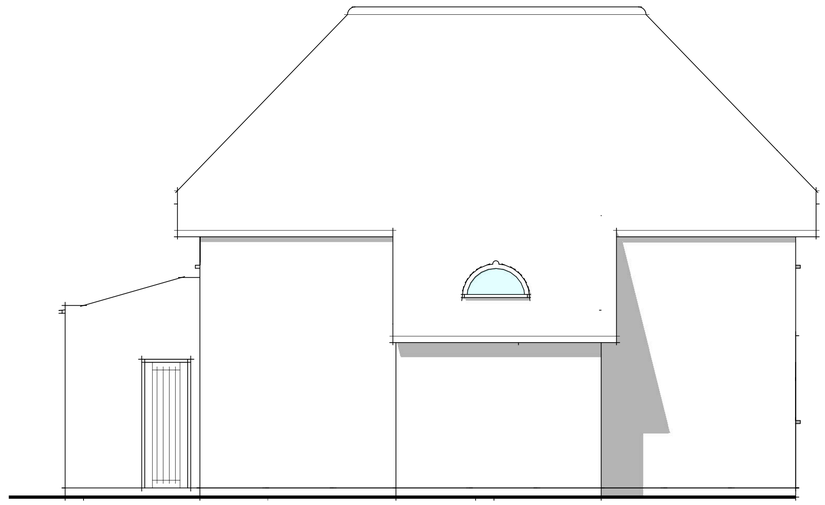

Rear Elevation As Existing @ 1:50



Rear Elevation As Proposed @ 1:50

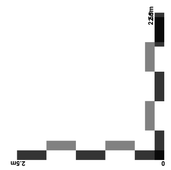

Title: Front + Rear Elevations Existing + Proposed
Scale: 1:50
Drawing no: 62-10 Rev -
Date: Nov. 2017 Sheet Size: A1

Phil + Judith Wheeler
62 Stevenge Road Knebworth
Hertfordshire SG3 6NN