

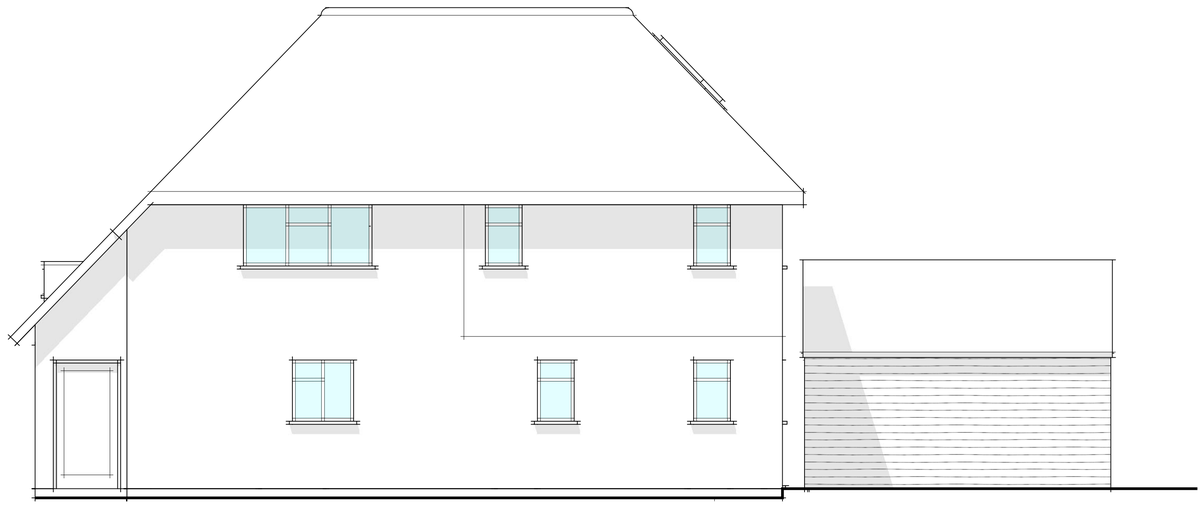



Right Flank Elevation As Existing @ 1:50

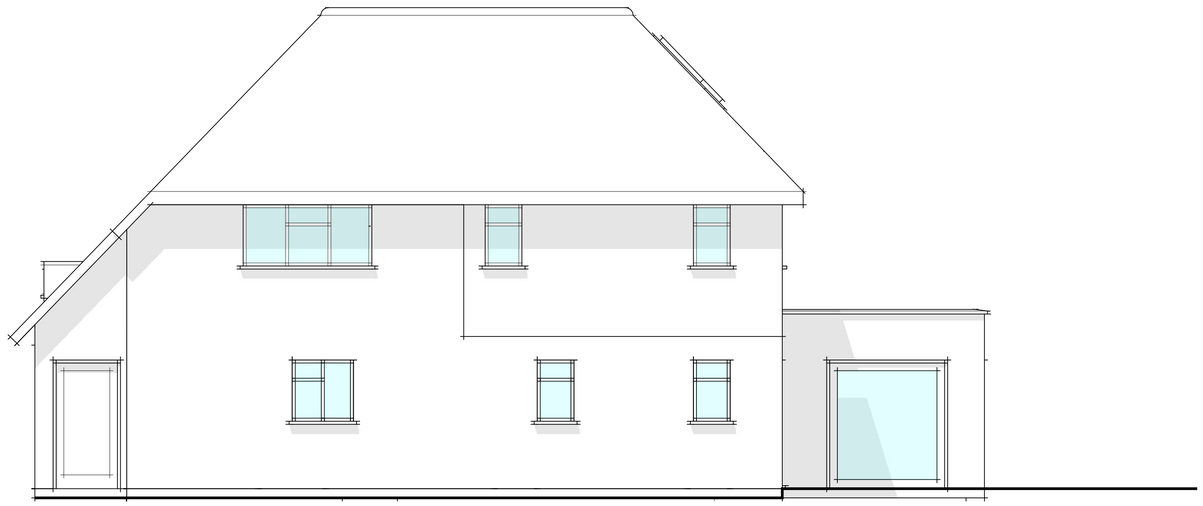


Right Flank Elevation As Proposed @ 1:50

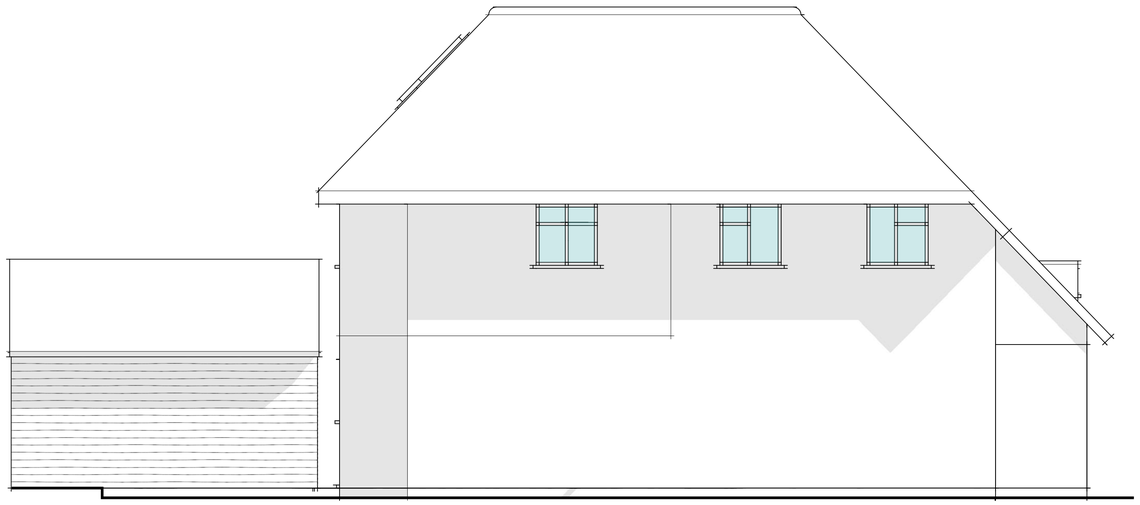

Left Flank Elevation As Existing @ 1:50

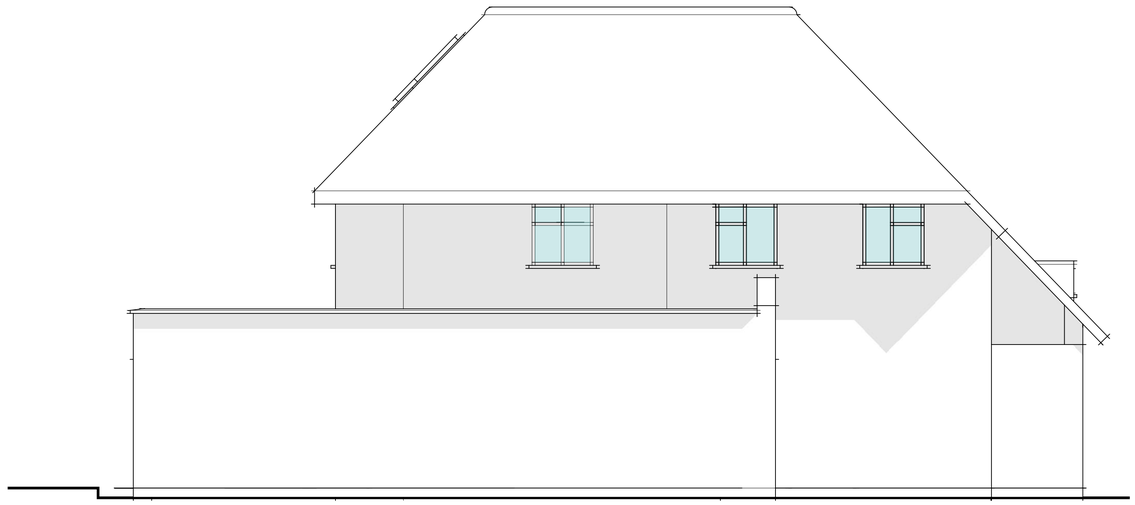

Left Flank Elevation As Proposed @ 1:50

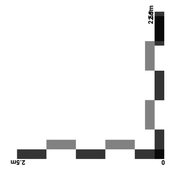

Title: Flank Elevations Existing + Proposed
Scale: 1:50
Drawing no: 62-20 Rev -
Date: Nov. 2017 Sheet Size: A1

Phil + Judith Wheeler
62 Stevenge Road Knebworth
Hertfordshire SG3 6NN