

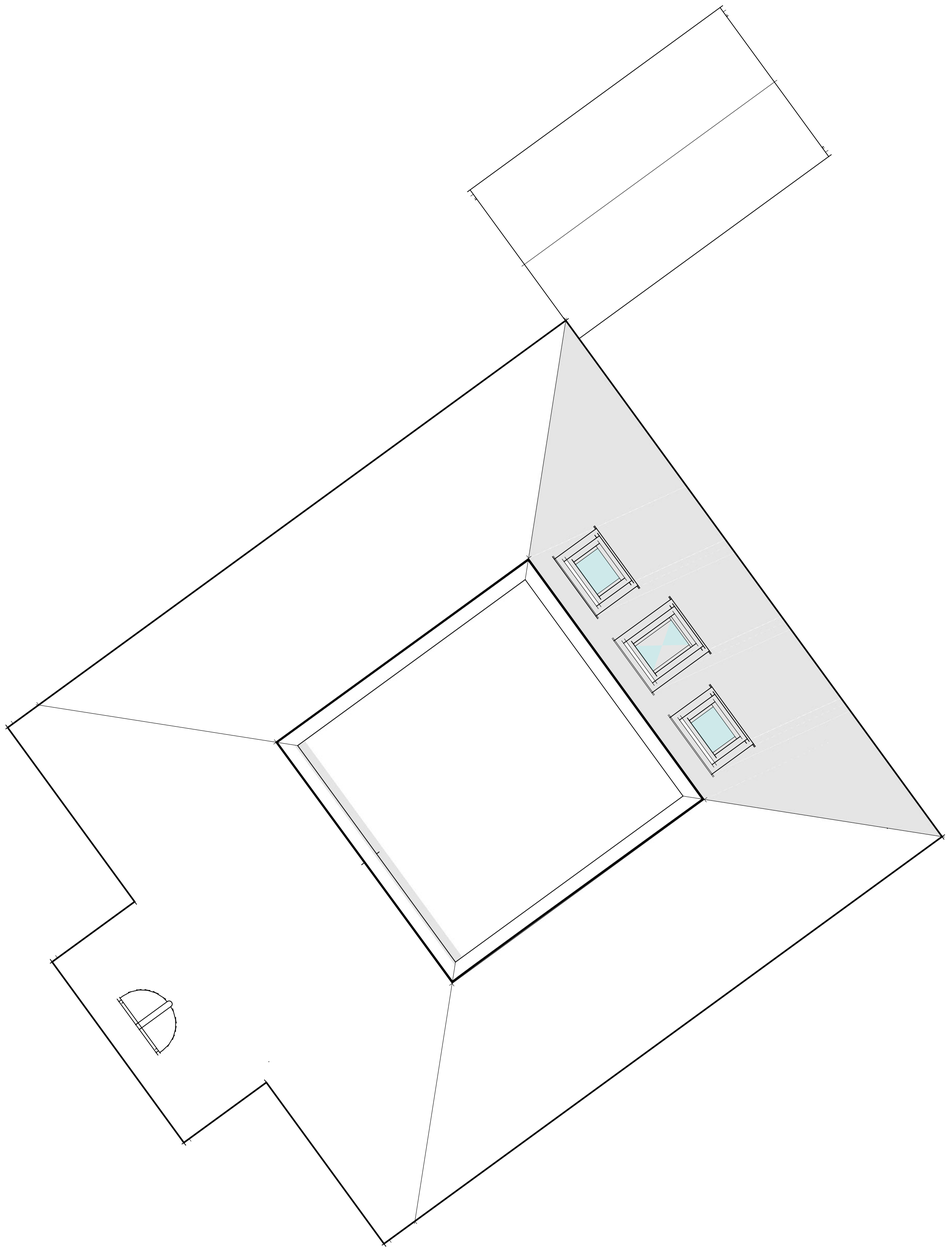


Roof Plan As Existing @ 1:50

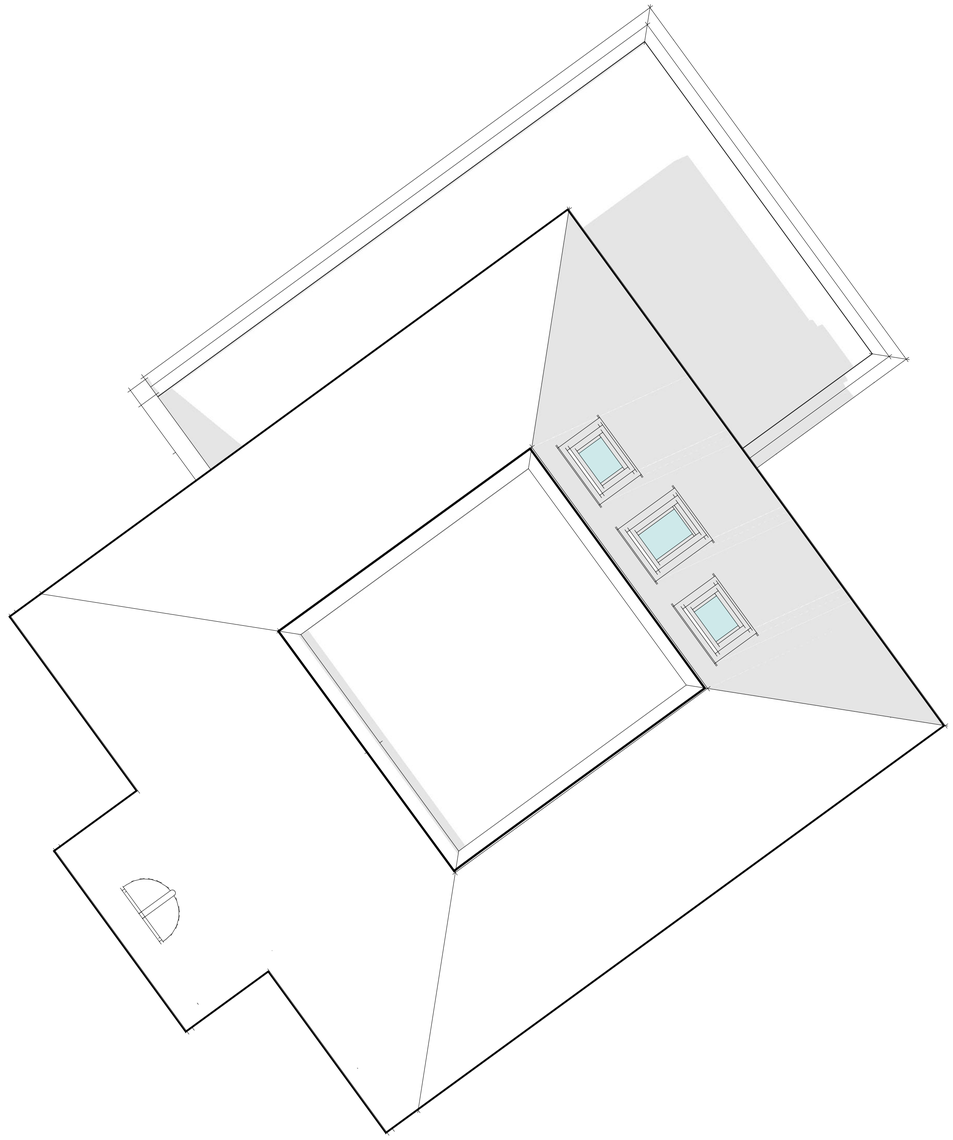

Roof Plan As Proposed @ 1:50

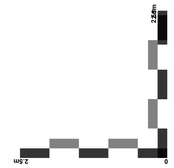

Title: Roof Plan Existing + Proposed
Scale: 1:50
Drawing no: 62-30 Rev -
Date: Nov. 2017 Sheet Size: A1

Phil + Judith Wheeler
62 Stevenge Road Knebworth
Hertfordshire SG3 6NN