


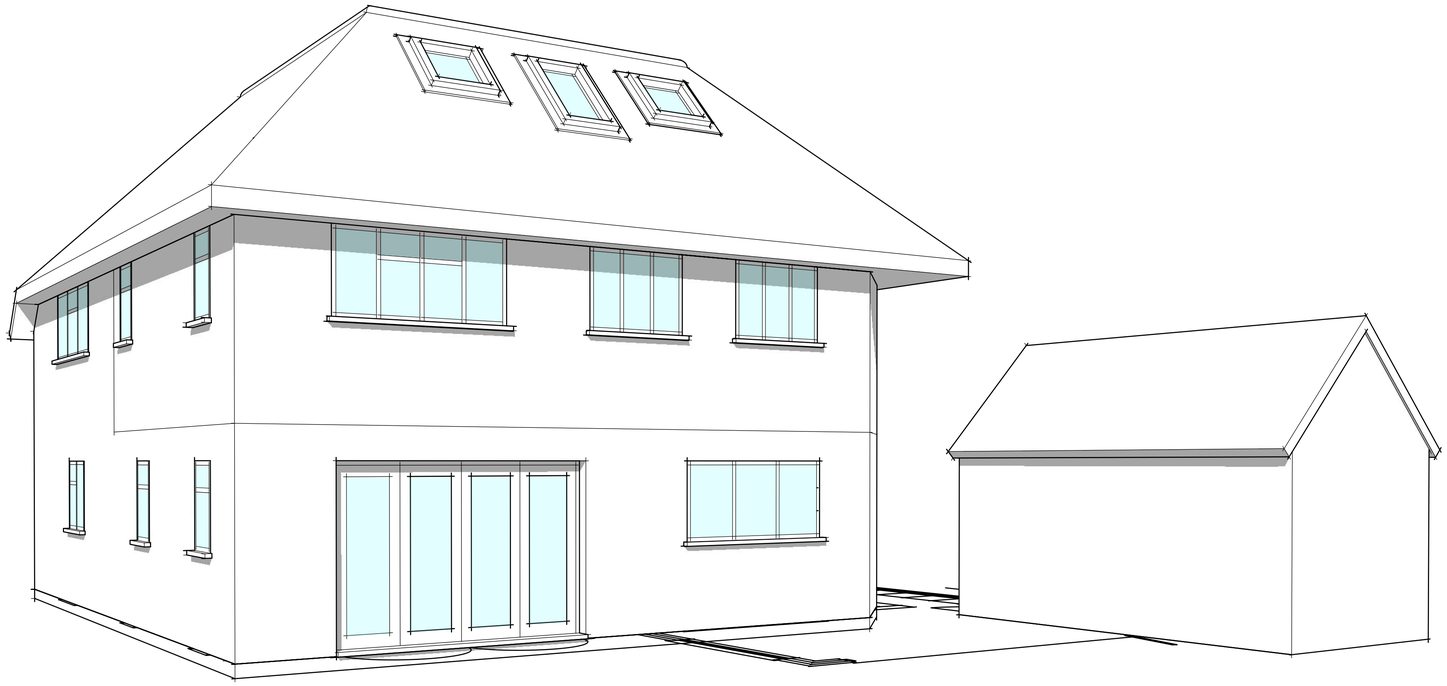


Perspective As Existing NTS

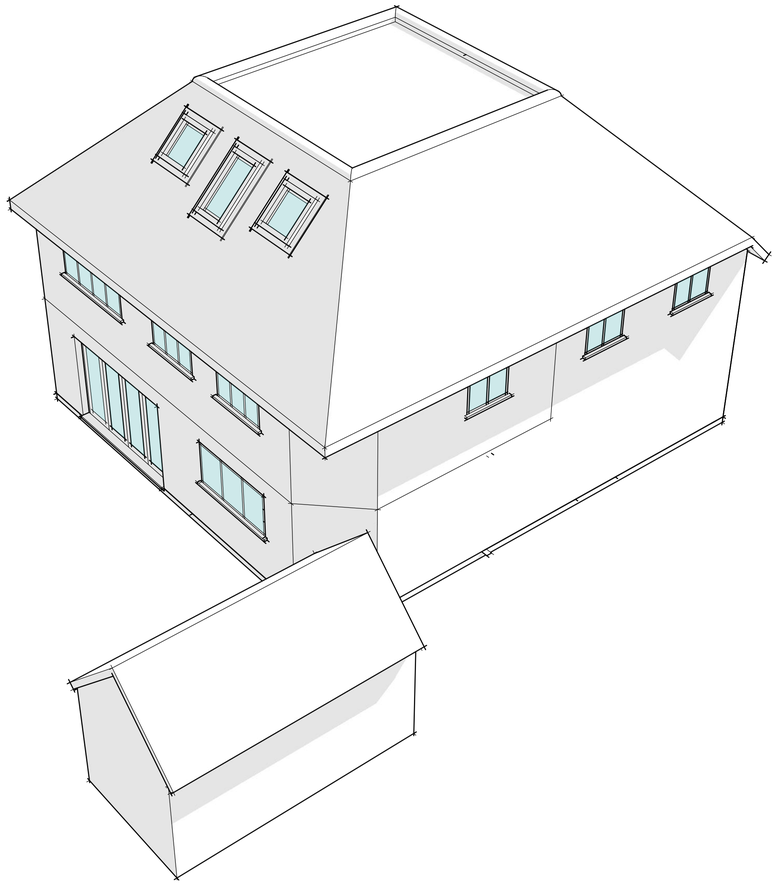

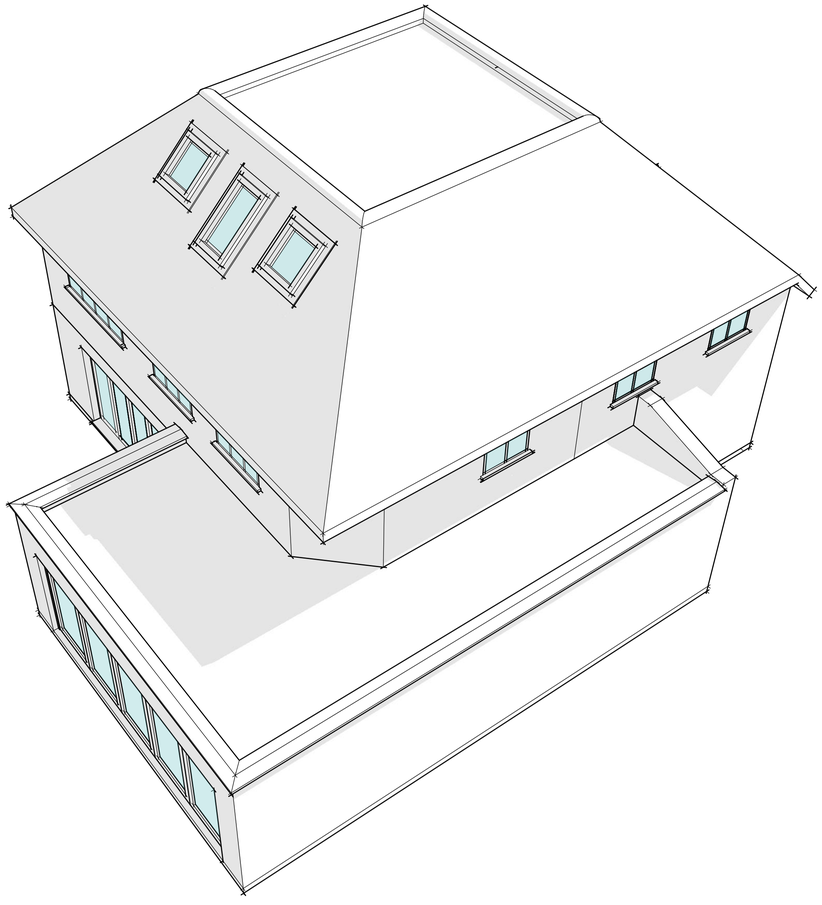

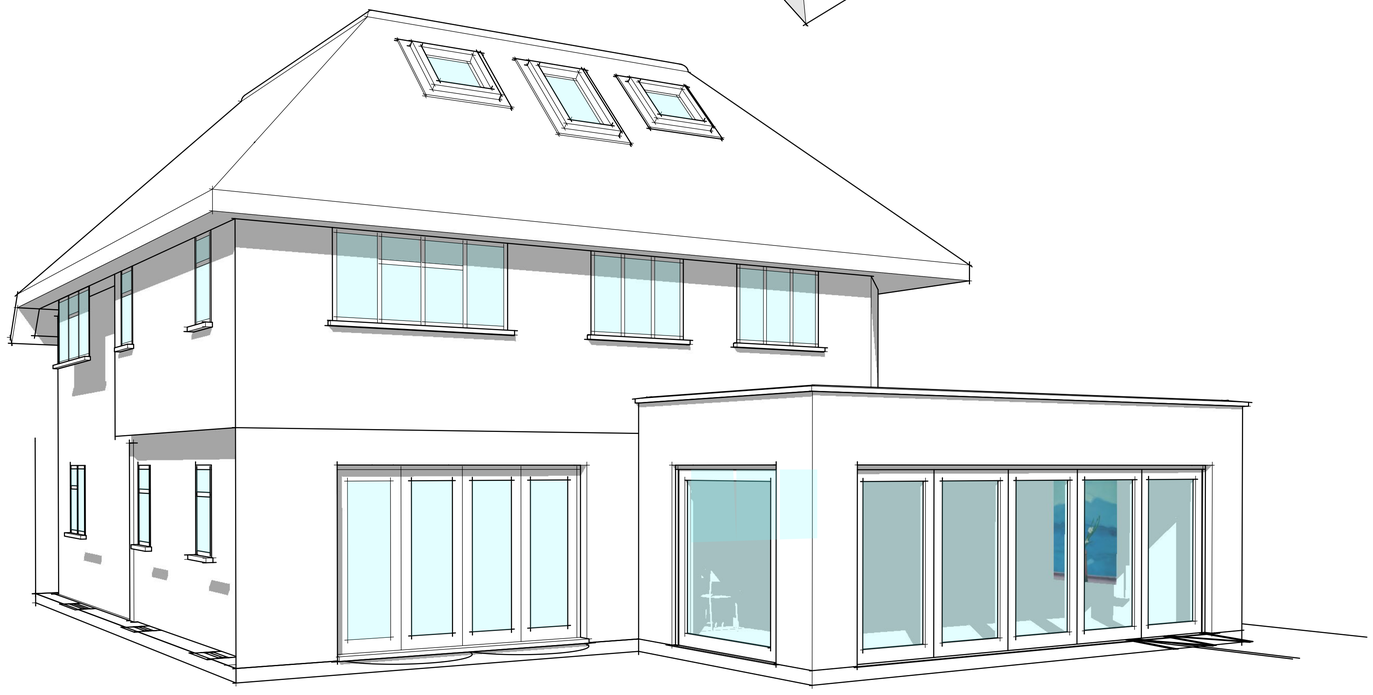

Perspective As Proposed NTS

Title: Perspectives of Existing + Proposed
Scale: NTS
Drawing no: 62-40 Rev -
Date: Nov. 2017 Sheet Size: A1

Phil + Judith Wheeler
62 Stevenge Road Knebworth
Hertfordshire SG3 6NN