



REAR ELEVATION

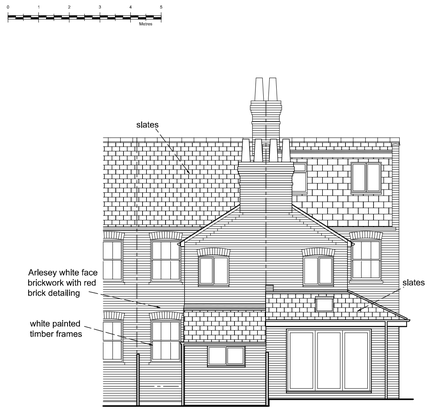


SECTION / SIDE ELEVATION

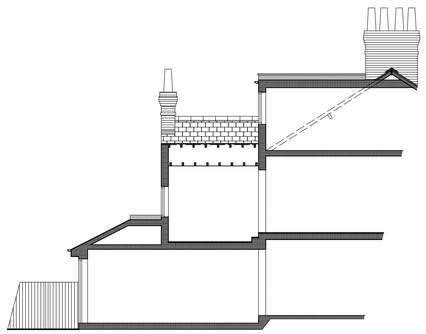


SECTION THRU ADJ




FRONT ELEVATION

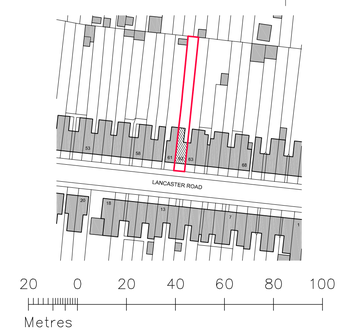


LOCATION PLAN 1:1250

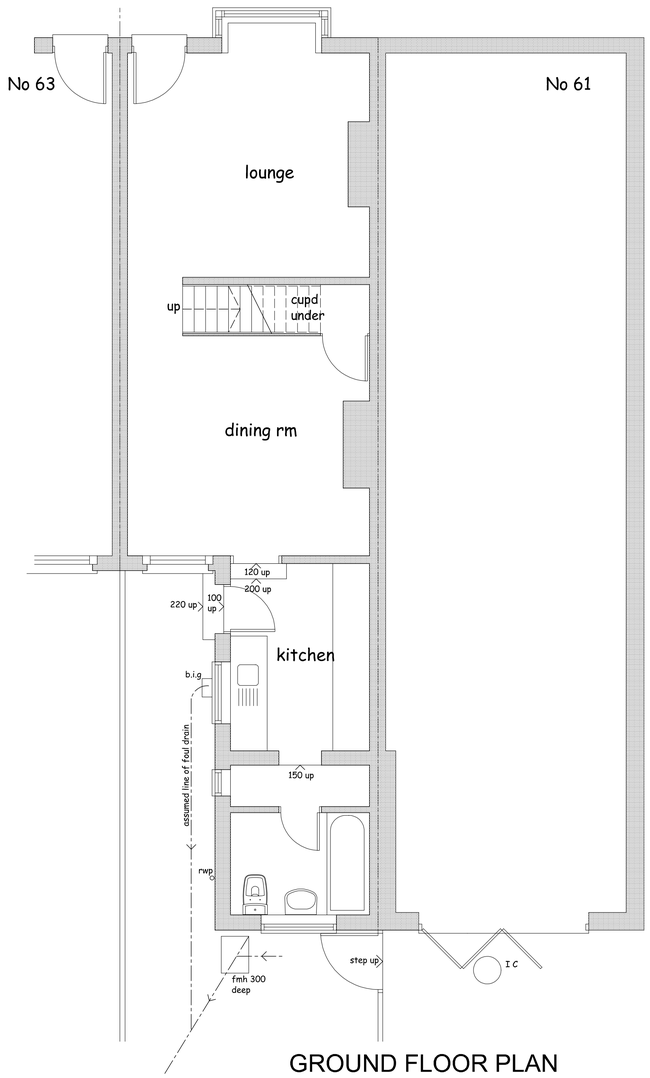


GROUND FLOOR PLAN

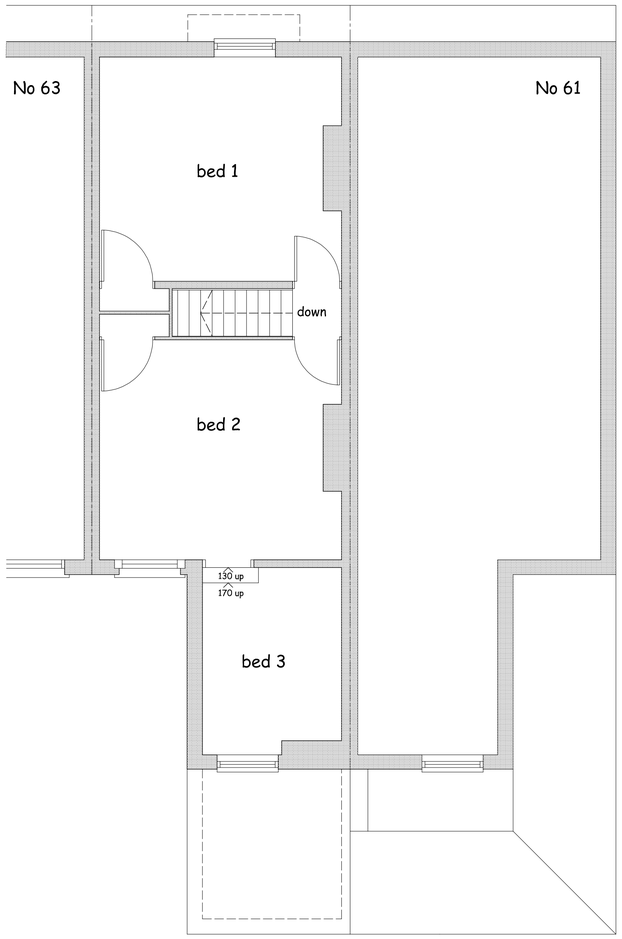

FIRST FLOOR PLAN

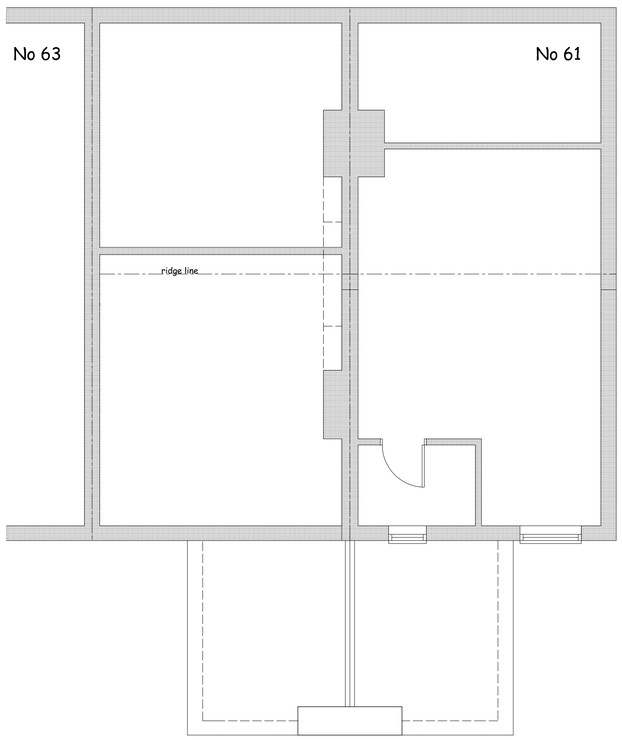

ROOF PLAN

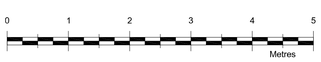

No.	Date	Revision	Initial

Project

PROPOSED LOFT CONVERSION AND SINGLE STOREY EXTENSION TO R/O 62 LANCASTER ROAD, HITCHIN, HERTS SG5 1PE

Client

MISS E SAUNDERS

Drawing

EXISTING PLAN

Scale 1:50 & 1:100 @ A1 Drawn C.R

Checked Date Nov 17

Drawing No.

SAU/17/01

This drawing and design is copyright and must not be reproduced in part or in whole without prior written consent. Contractors must verify all dimensions on site before commencing work