

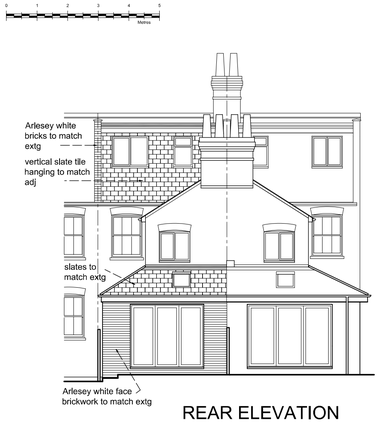


REAR ELEVATION

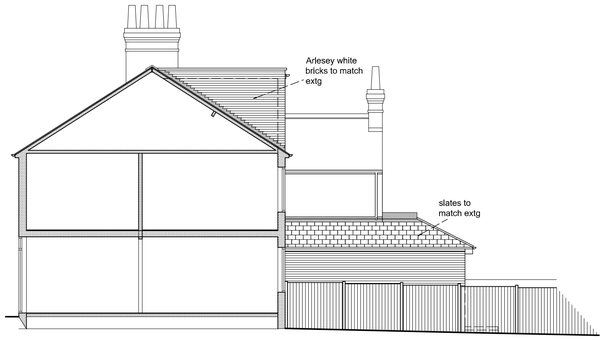


SECTION / SIDE ELEVATION FROM No 63

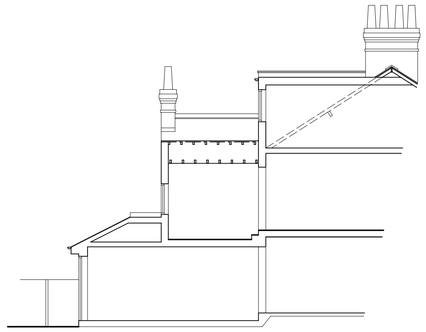


SECTION THRU ADJ




FRONT ELEVATION

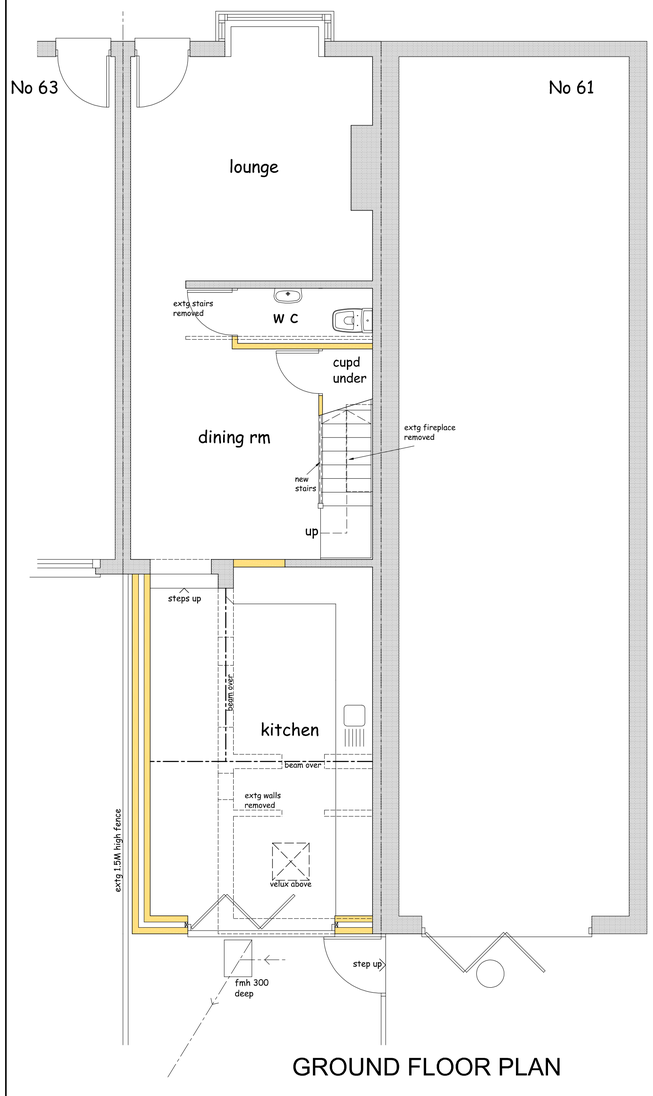


GROUND FLOOR PLAN

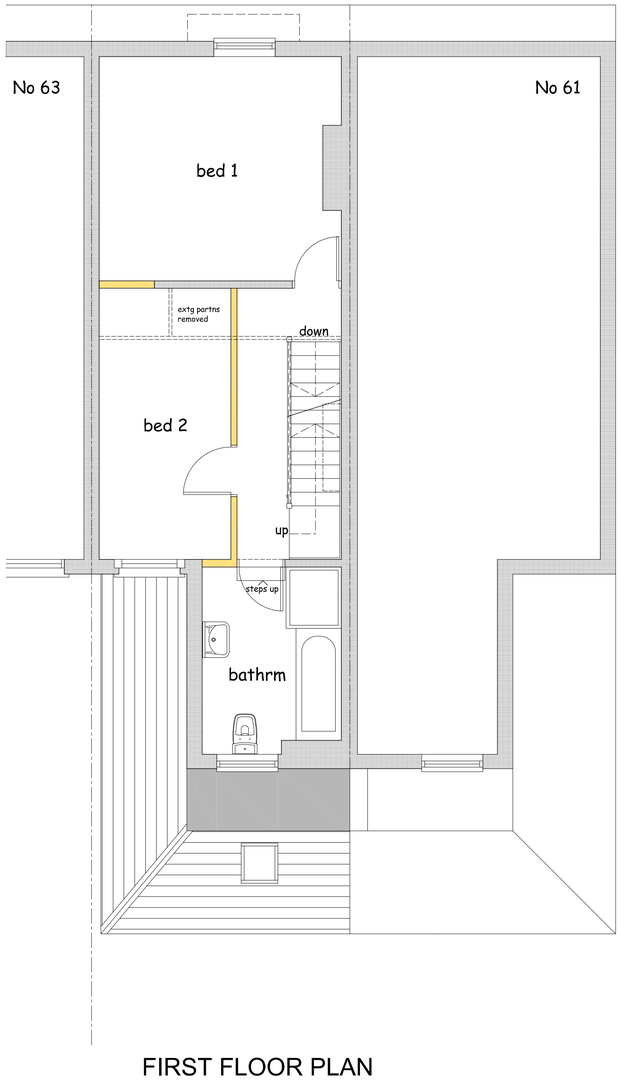

FIRST FLOOR PLAN

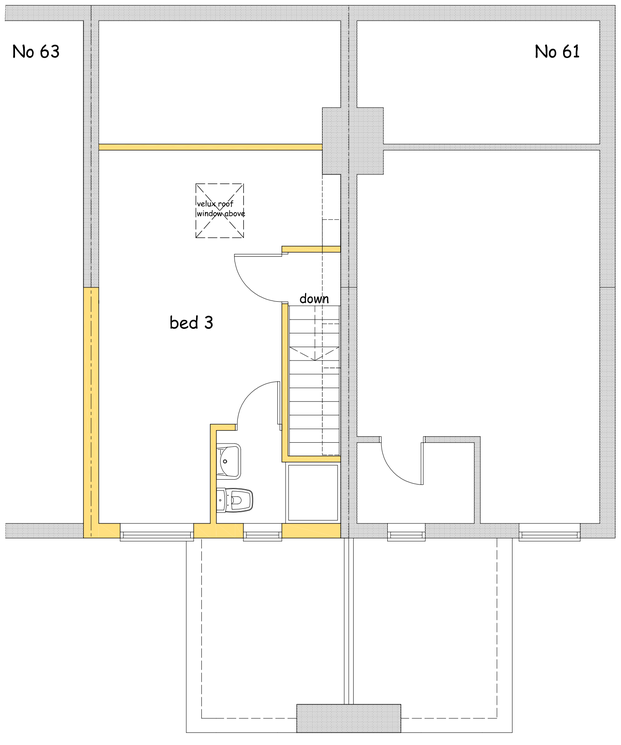

ROOF PLAN

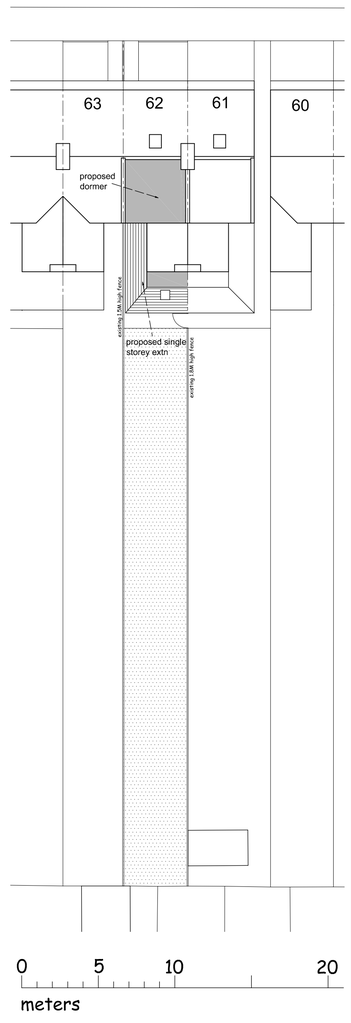

SITE PLAN 1:200

0 1 2 3 4 5 Metres

Project

PROPOSED LOFT CONVERSION AND SINGLE STOREY EXTENSION TO R/O 62 LANCASTER ROAD, HITCHIN, HERTS SG5 1PE

Client

MISS E SAUNDERS

Drawing

PROPOSED PLAN

Scale 1:50 & 1:100 @ A1 · Drawn C.R

Checked · Date Nov 17

Drawing No.

SAU/17/02

This drawing and design is copyright and must not be reproduced in part or in whole without prior written consent. Contractors must verify all dimensions on site before commencing work