




NOTE: NOT FOR CONSTRUCTION

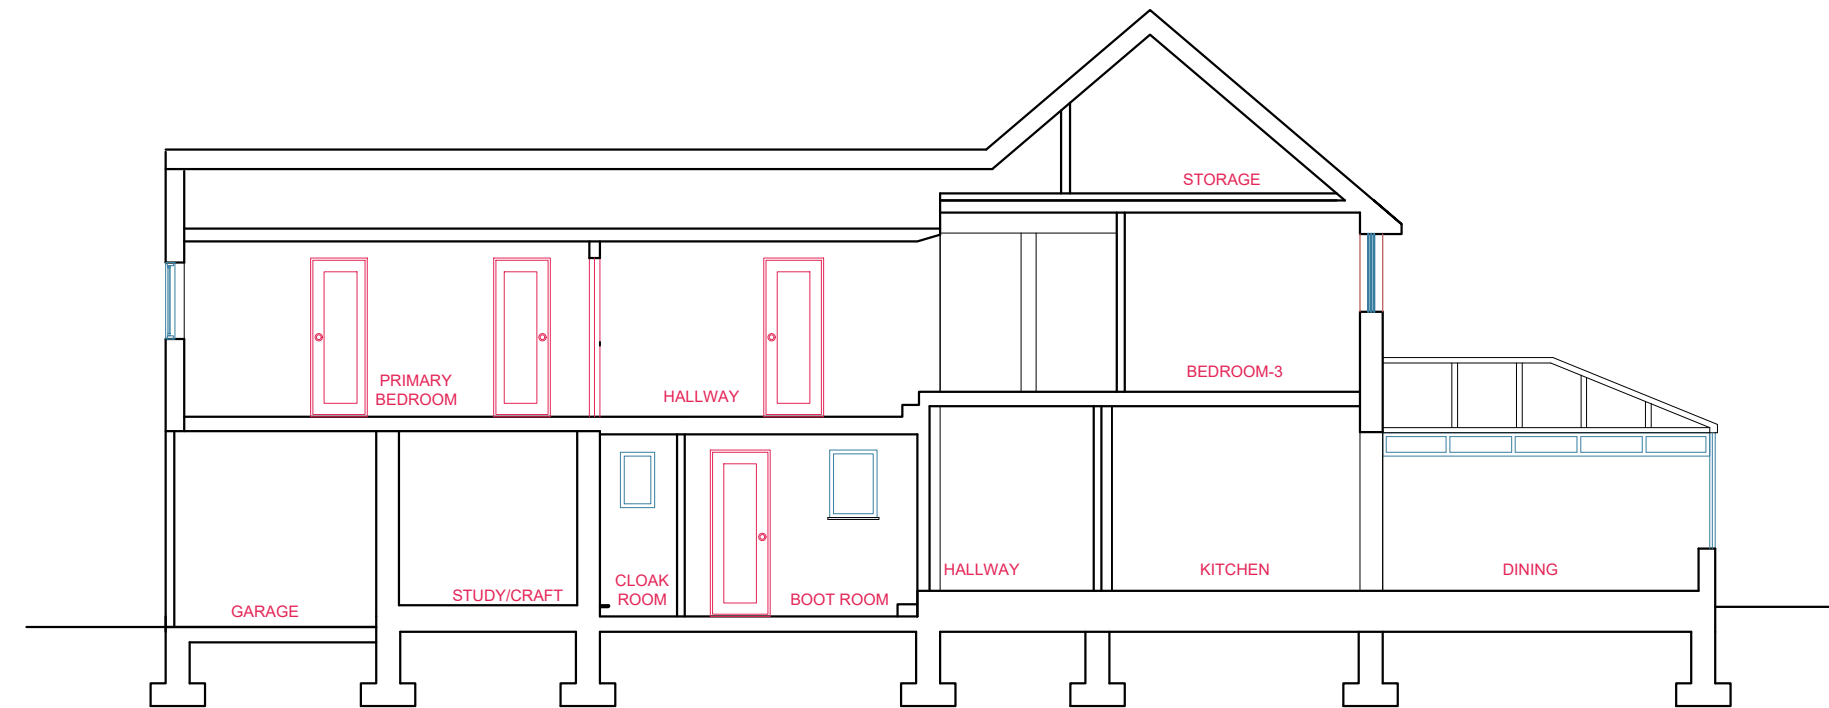


PROPOSED SECTION- C C

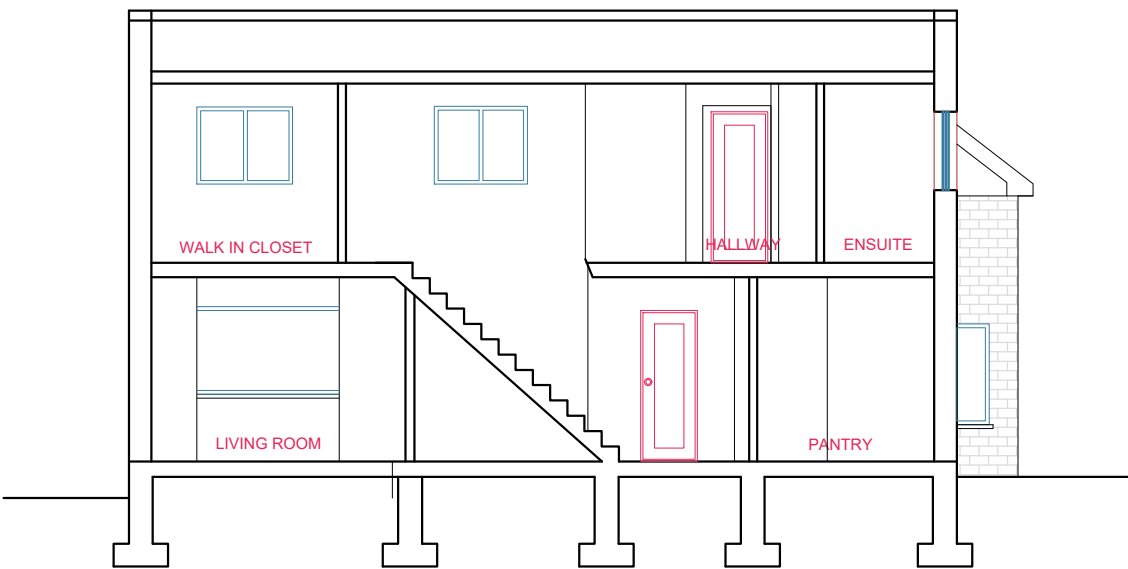

PROPOSED SECTION- B B

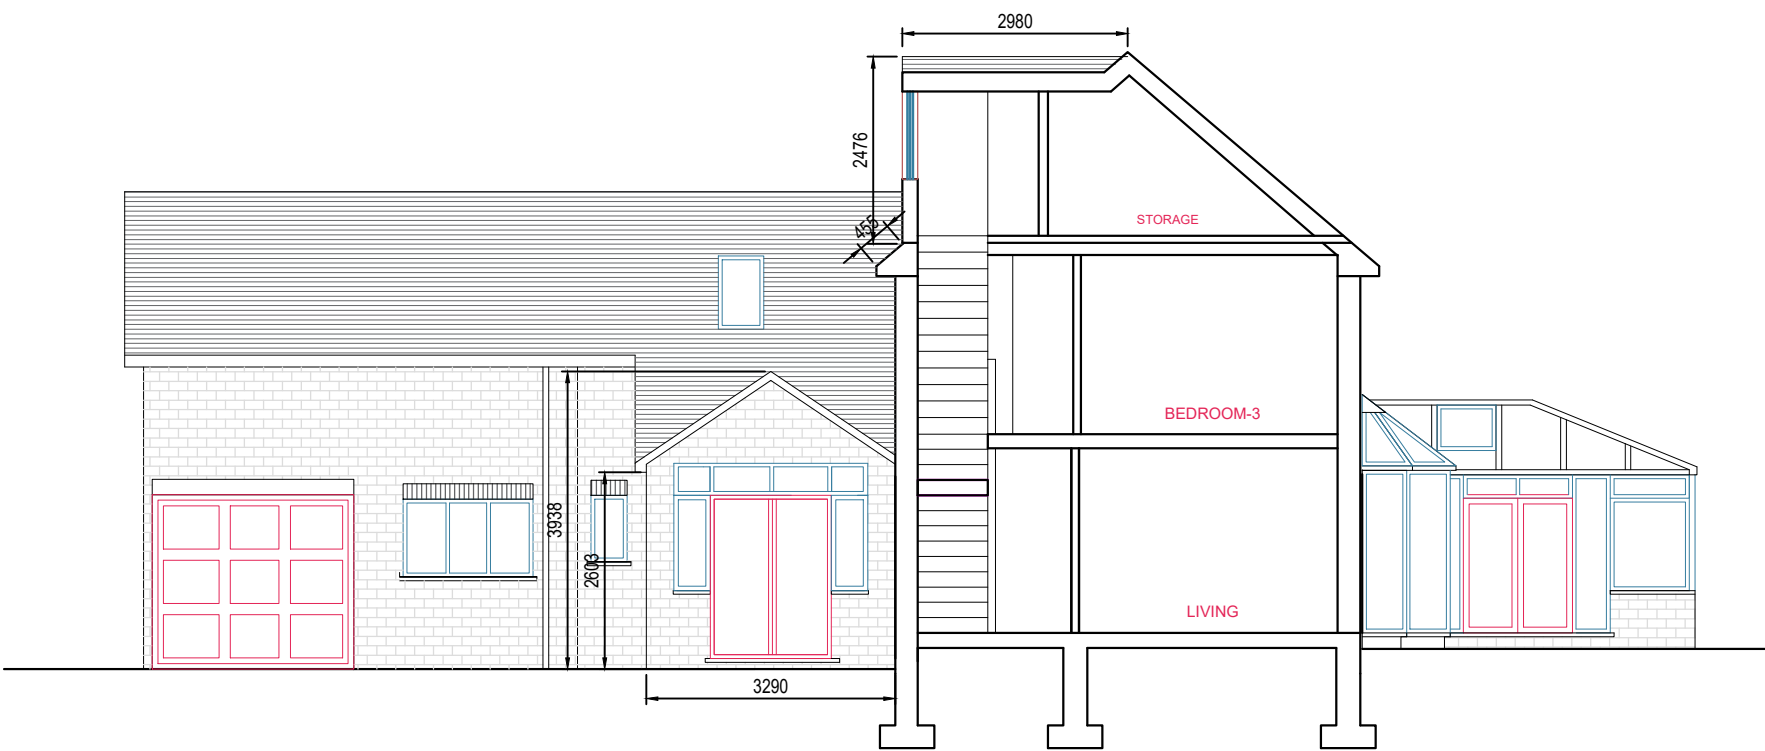

PROPOSED SECTION- D D

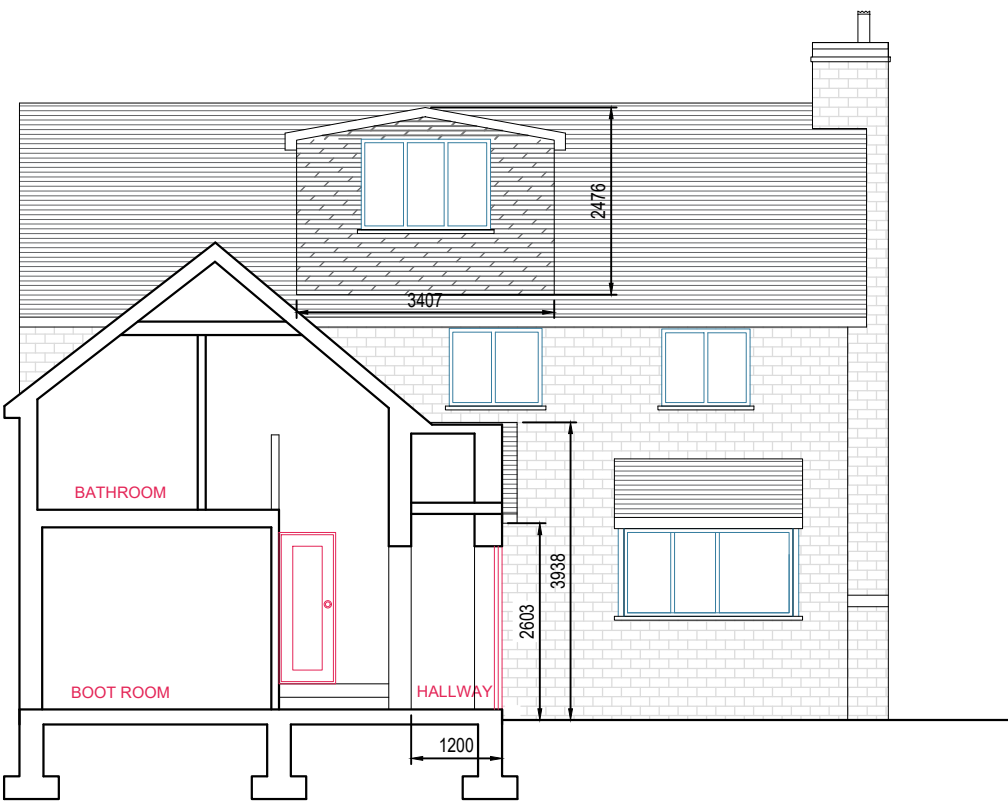

PROPOSED SECTION- A A

KEY: — SITE BOUNDARY

- Reproduction in whole or in part is forbidden without written permission from BAYA
- All dimensions to be cross checked on site prior to construction. Any discrepancies to be reported to BAYA immediately
- Print out to actual size.
- Copyright in design of this drawing is the property of BAYA

3 Spinney Close  
SG4 9PD

Date:26/07/2024

Scale: As noted @ A2


Drawing Code: 3/SC-13

Revision: R0

Proposed Section



0800 246 5779 info@bayadesign.co.uk  
13 Clifton Vale, Bristol, BS8 4PT

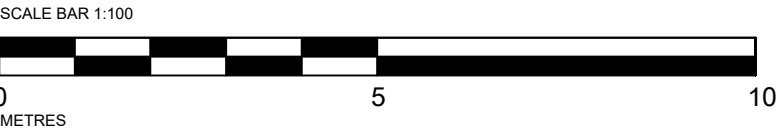

Copyright in design of this drawing is the property of BAYA