
SKETCH PLAN OF TREES AT 333 NORTON WAY SOUTH, LETCHWORTH

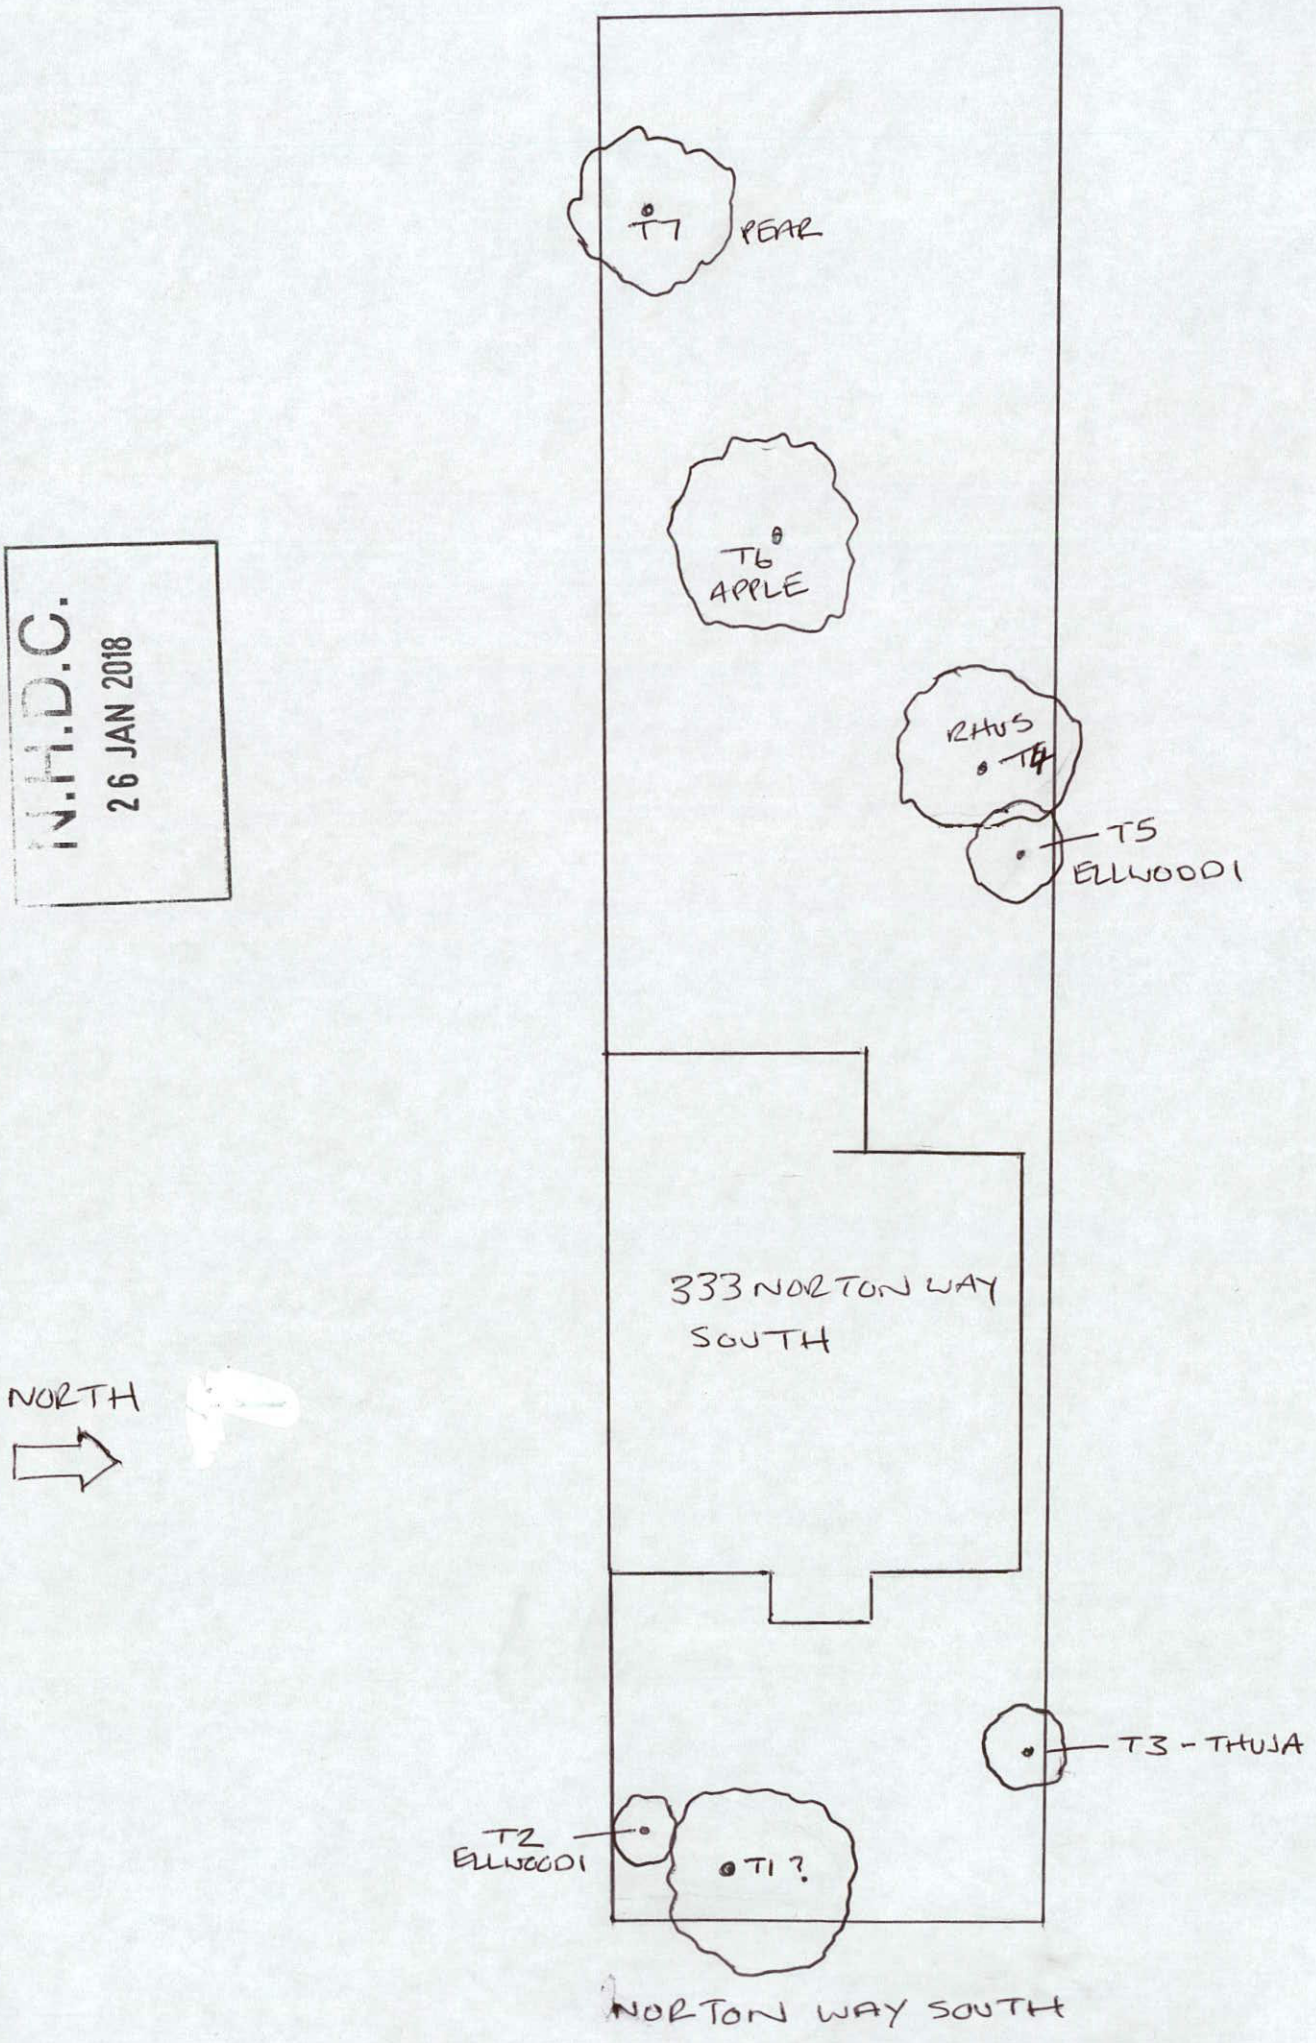

N.H.D.C.
26 JAN 2018