




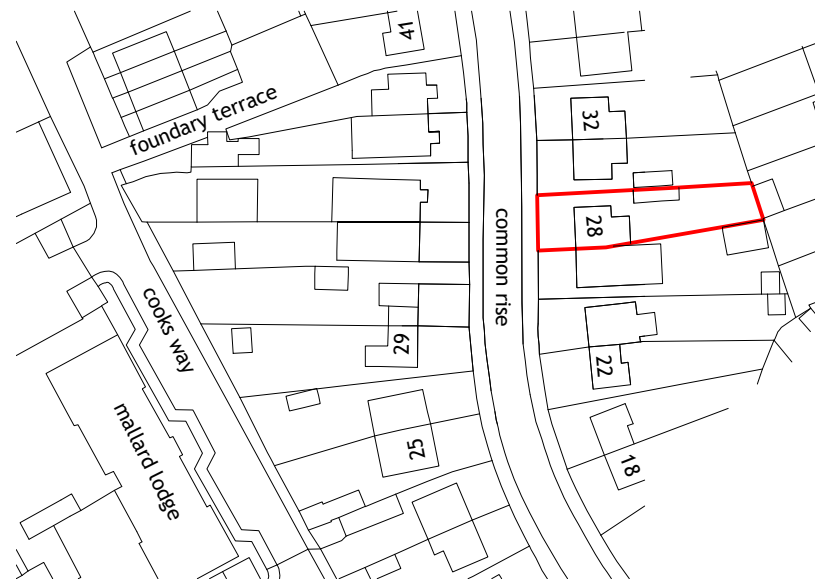


location plan
scale 1:1250

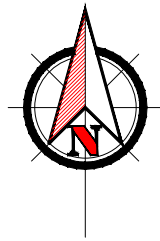

SCALE 1:1250

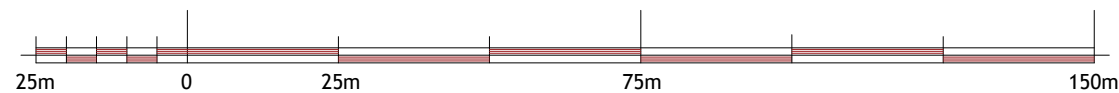

block plan
scale 1:500

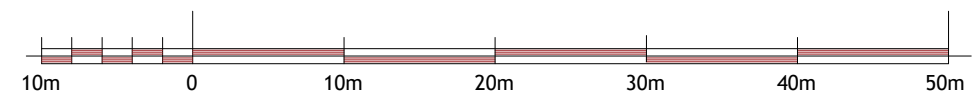

SCALE 1:500

plan & build



PH: 07816611144

shamshadali@hotmail.co.uk

ADDRESS: 28 COMMON RISE, HITCHIN ,SG4 0HN

TITLE: LOCATION AND BLOCK PLAN

PROJECT: TWO STOREY REAR EXTENSION

DATE	21/05/2025	DWG NO.	28CMN/06A
DRAWN BY	MHT	SCALE	1:1250, 1:500

A3