


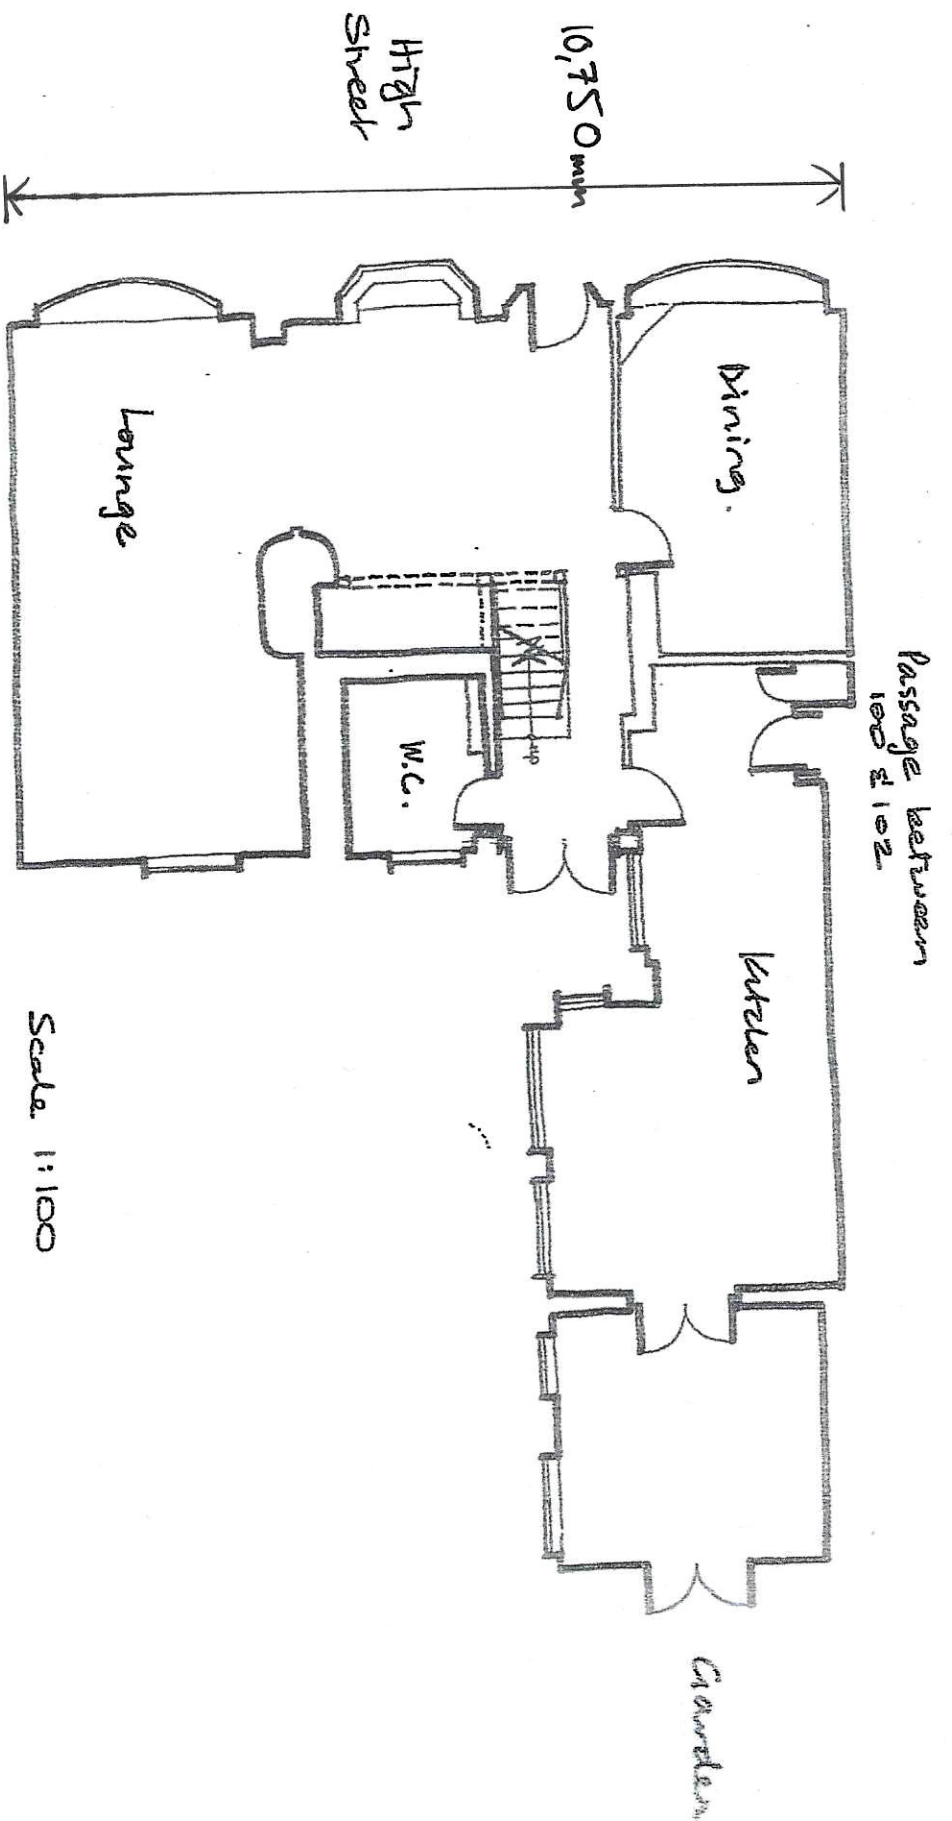

The Old Bus 98-100 High Street Codi vofe

Floor Plan

1:100