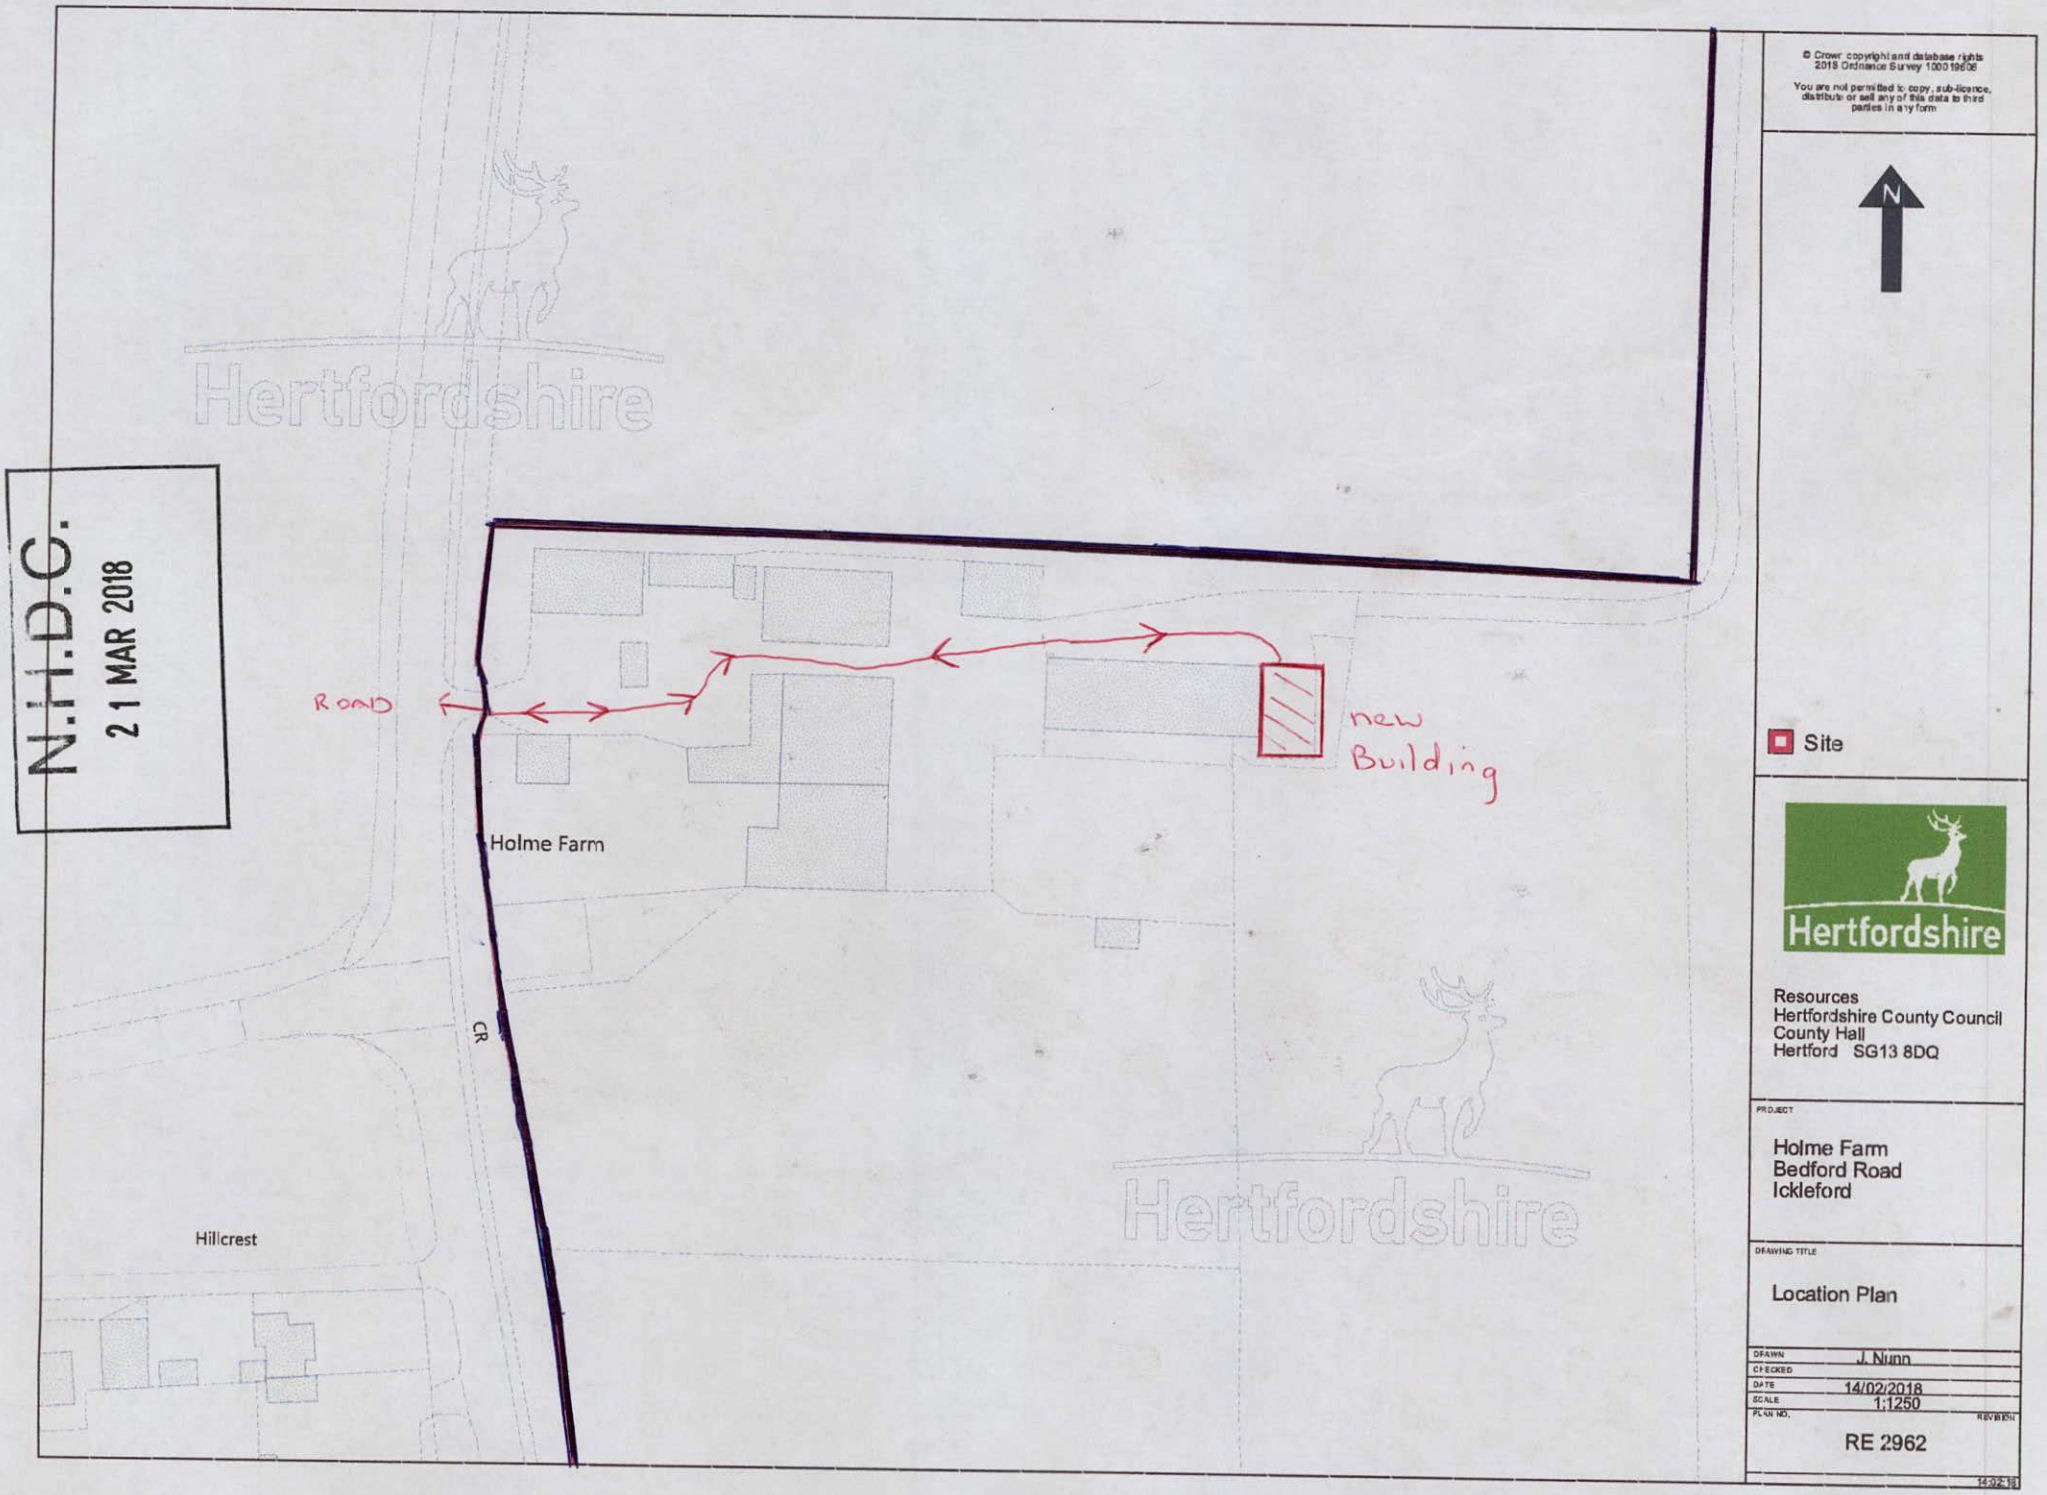
N.H.D.C.
21 MAR 2018
Hertfordshire
ROAD
new Building
Holme Farm
CR
Hillcrest
Hertfordshire
© Crown copyright and database rights 2018 Ordnance Survey 100019606
You are not permitted to copy, sub-licence, distribute or sell any of this data to third parties in any form
N
Site
Hertfordshire
Resources
Hertfordshire County Council
County Hall
Hertford SG13 8DQ
PROJECT
Holme Farm
Bedford Road
Ickleford
DRAWING TITLE
Location Plan
DRAWN J. Nunn
CHECKED
DATE 14/02/2018
SCALE 1:1250
PLAN NO. REVISION
RE 2962