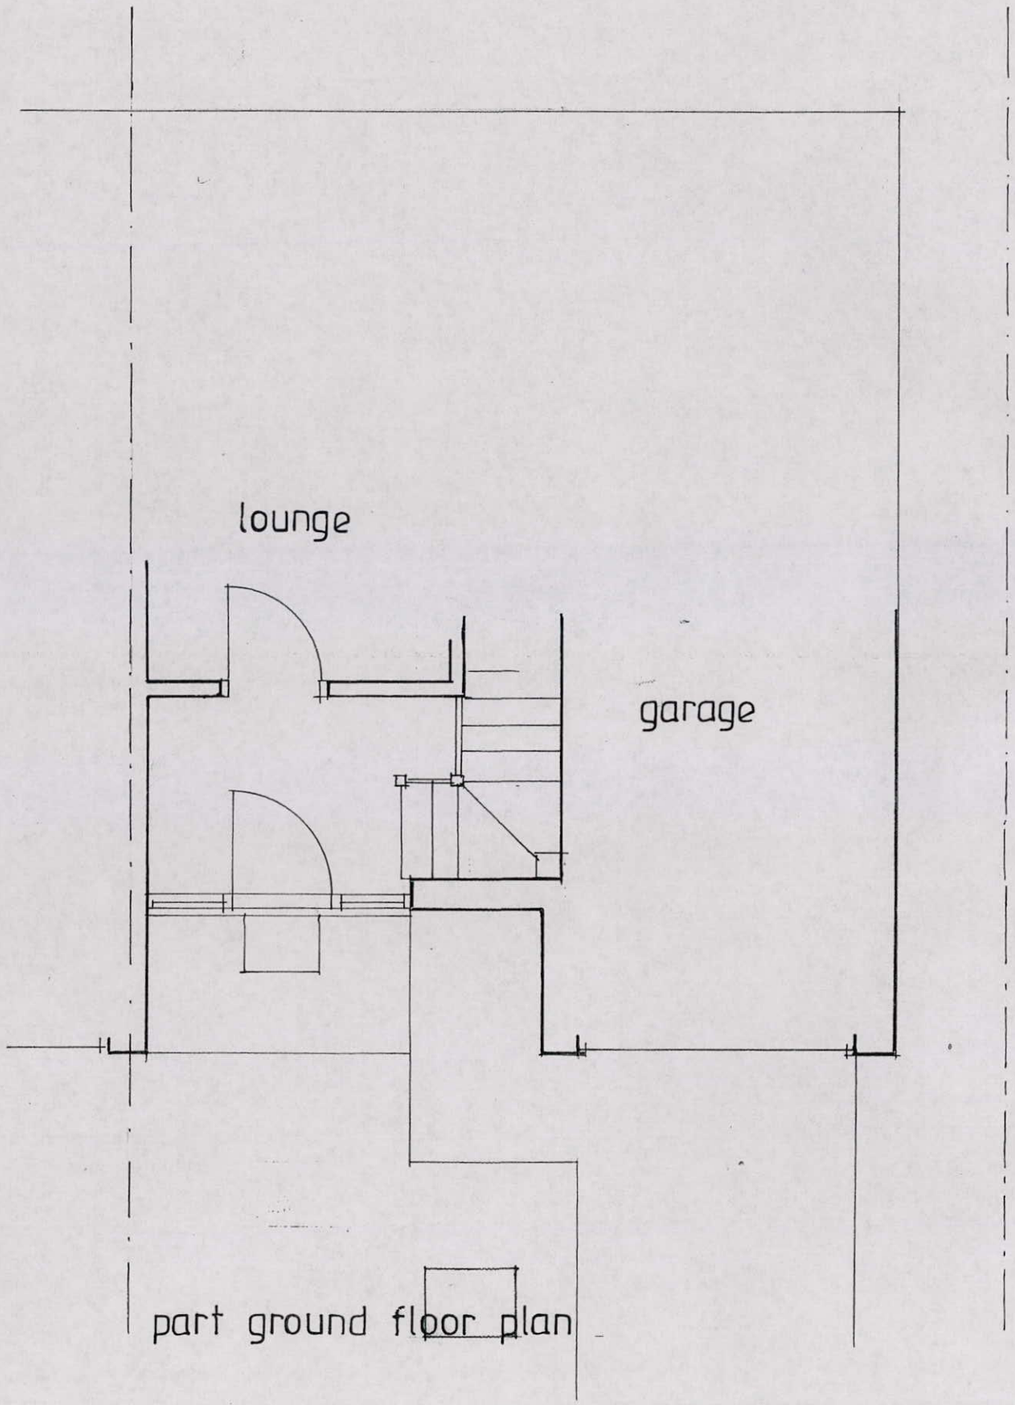

part ground floor plan

N.H.D.C.
21 MAR 2018

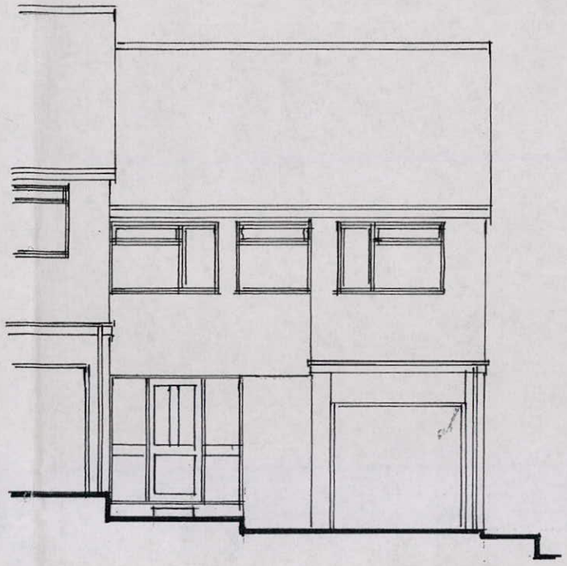

front elevation

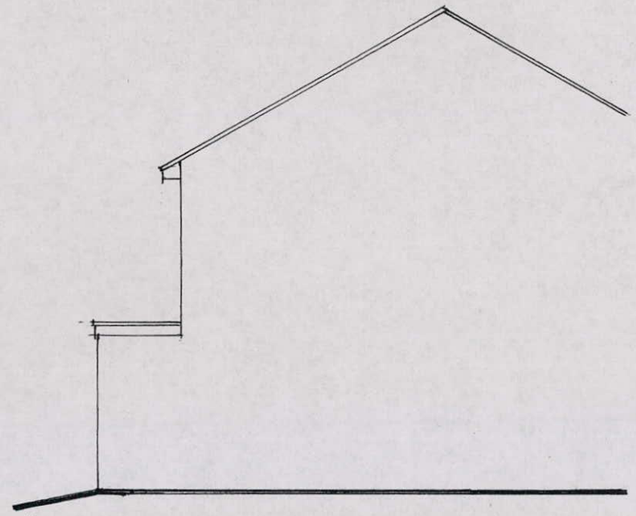

side elevation

as existing

8 Cartwright Road Royston

0m 1 2 3 4

Easthope Associates
'Cochranes'
6 Lower Street
Thriplow
Royston
Herts. SG8 7RJ
Tel: 01763 208434
e-mail: david@easthope.email

1802 : 01

1:50 & 100 at A3 17.1.18