


block plan 1:500

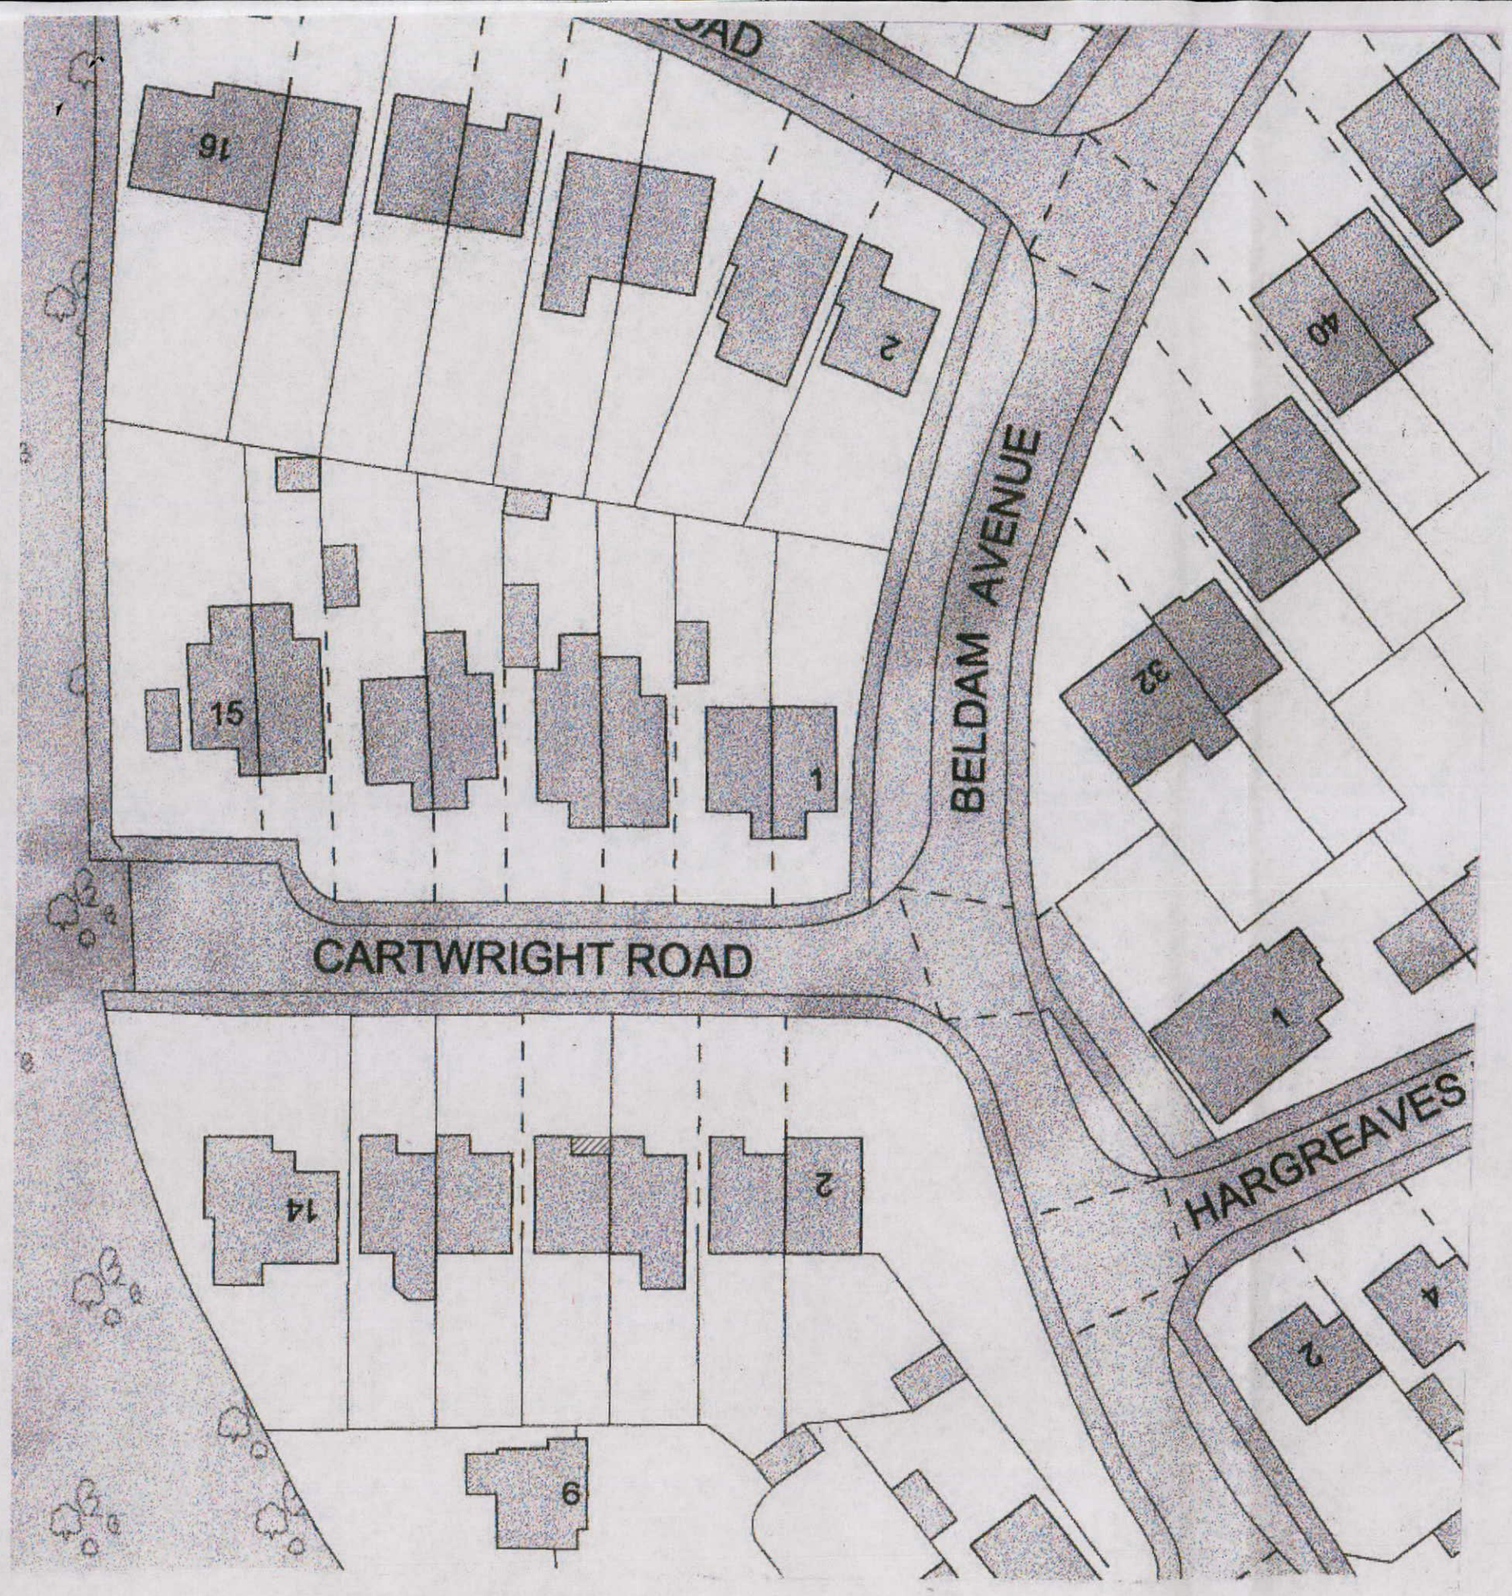

location plan 1:1250

N.H.D.C.
21 MAR 2018

Easthope Associates
'Cochranes'
6 Lower Street
Thriplow
Royston
Herts. SG8 7RJ
Tel: 01763 208434
e-mail: david@easthope.email

8 Cartwright Road Royston

1802:02