15 STOCKENS GREEN - KNEBWORTH - HERTS. Existing floor plans scale 1:50 date NOV'2017
drawing no. HM-17497-01 (A3 sheet)

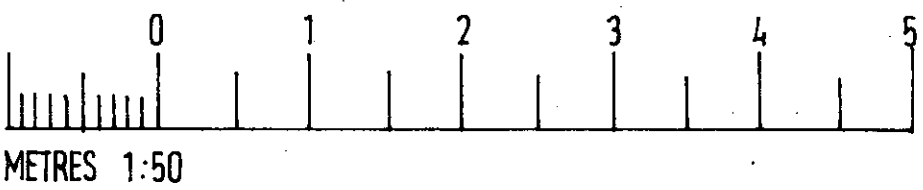

N.H.D.C.
21 MAR 2018

shed

garage

covered area

kitchen

conservatory

rwp

C

up

st

lounge

Sev.p

rwp

hall

clk's

dining room

porch

mh

GROUND FLOOR PLAN