


**WASTE AND RECYCLING STORE
BEHIND SCREEN FENCE**

FOR FENCE POST LETTER REFERENCES SEE DRG JC 25 / 01

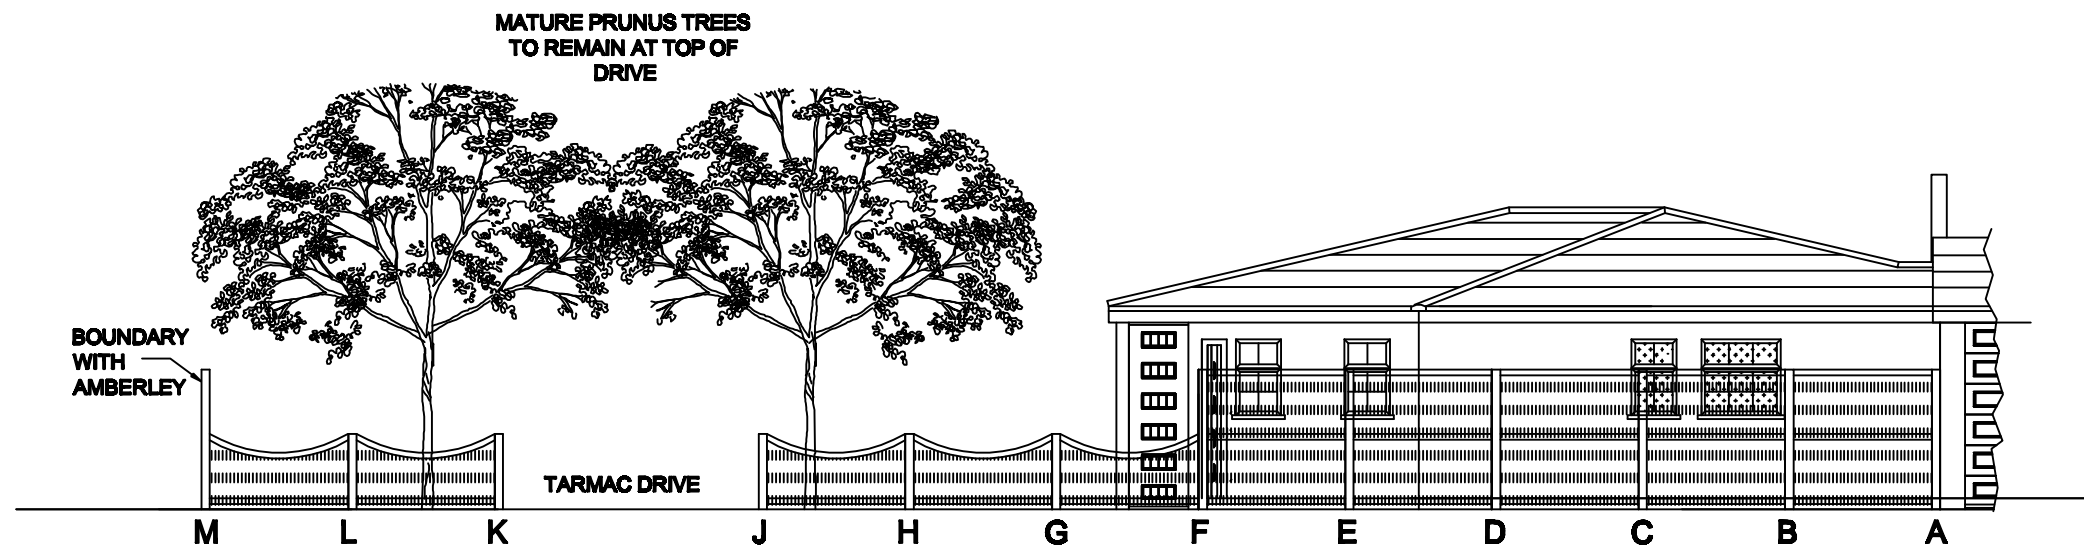

**ELEVATION OF PROPOSED NEW FENCE AS SEEN
FROM EVERGLADES HOUSE FRONT DOOR LOOKING
SOUTH TOWARDS THE PROPOSED BUNGALOW**

FOR FENCE POST LETTER REFERENCES SEE DRG JC 25 / 01

0 5 10 metres

**PROPOSED RETIREMENT BUNGALOW AT
EVERGLADES MAIDEN STREET WESTON**

**PROPOSED ELEVATION OF WASTE & RECYCLING
STORE SCREEN AND ELEVATION OF PROPOSED
NEW FENCE FROM EVERGLADES HOUSE**

DRAWN BY: JIM CAUDLE	DRAWING DATE 27.11.2025	REVISION DATE 02.02.2026
SCALE AT A3 1:100 @ A3	DRAWING NUMBER JC 25 / 05	REV 2