



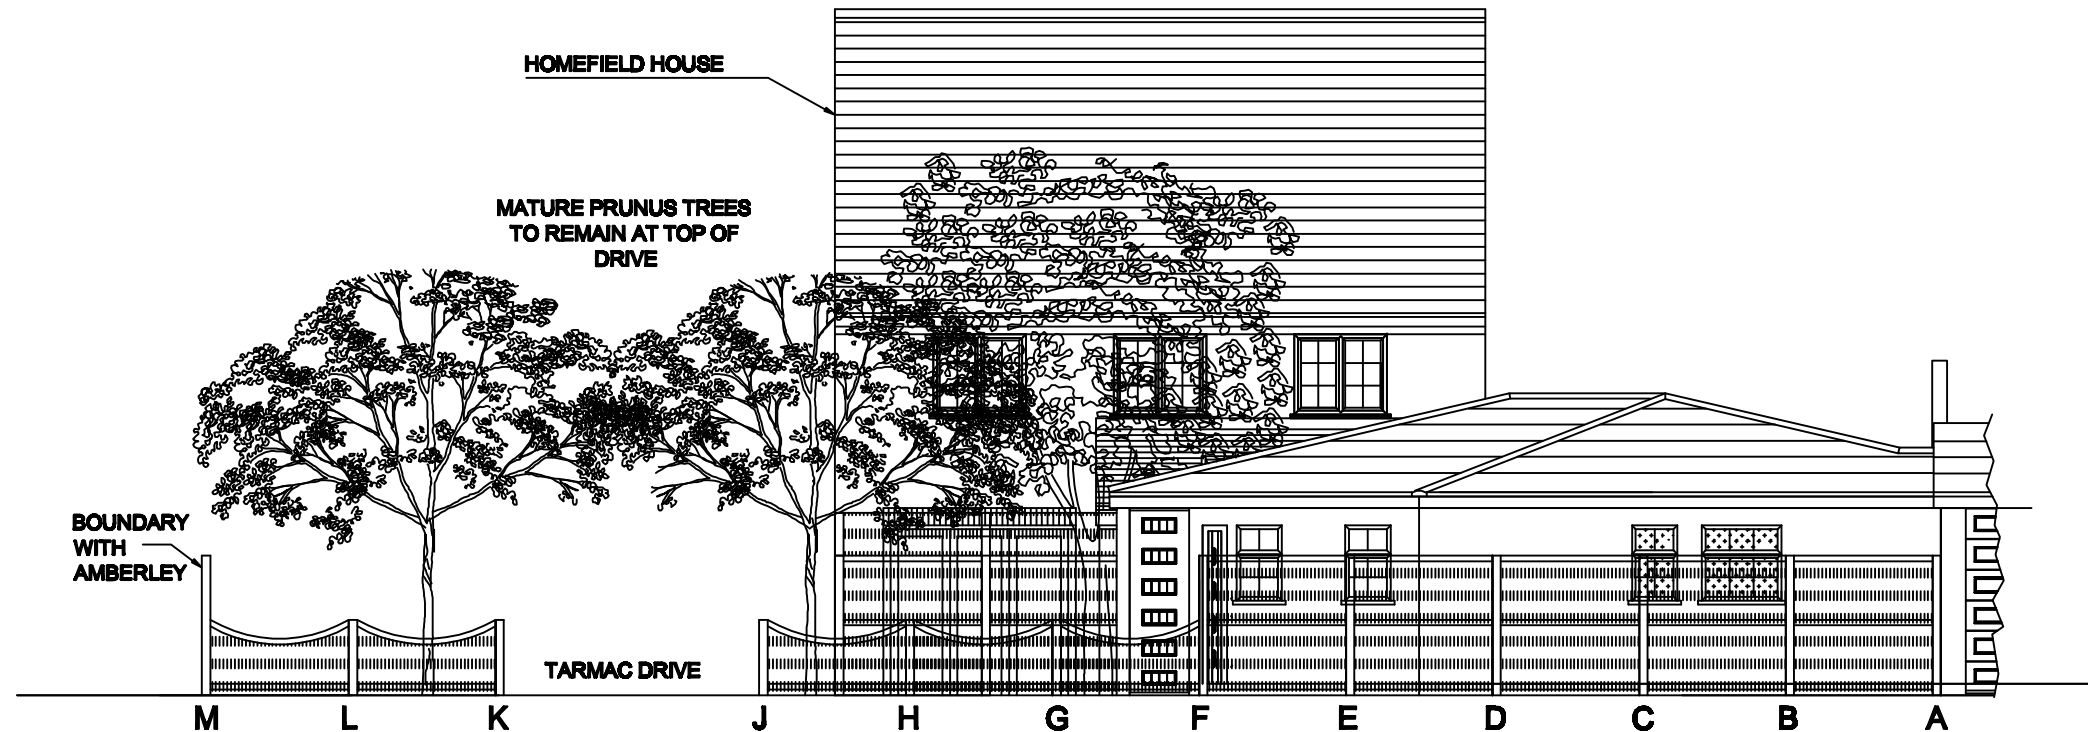

**ELEVATION OF PROPOSED NEW FENCE AS SEEN
FROM EVERGLADES HOUSE FRONT DOOR LOOKING
SOUTH TOWARDS THE PROPOSED BUNGALOW AND
HOMEFIELD HOUSE**

FOR FENCE POST LETTER REFERENCES SEE DRG JC 25 / 01

0 5 10 metres

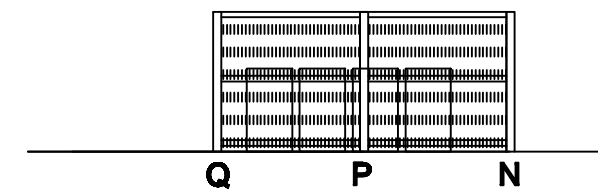

**WASTE AND RECYCLING STORE
BEHIND SCREEN FENCE**

FOR FENCE POST LETTER REFERENCES SEE DRG JC 25 / 01

**PROPOSED RETIREMENT BUNGALOW AT
EVERGLADES MAIDEN STREET WESTON**

**PROPOSED ELEVATION OF WASTE & RECYCLING
STORE SCREEN AND ELEVATION OF PROPOSED
NEW FENCE FROM EVERGLADES HOUSE**

DRAWN BY:

JIM CAUDLE

DRAWING
DATE

27.11.2025

REVISION
DATE

02.02.2026

SCALE AT A3

1:100 @ A3

DRAWING
NUMBER

JC 25 / 05

REV

2A