


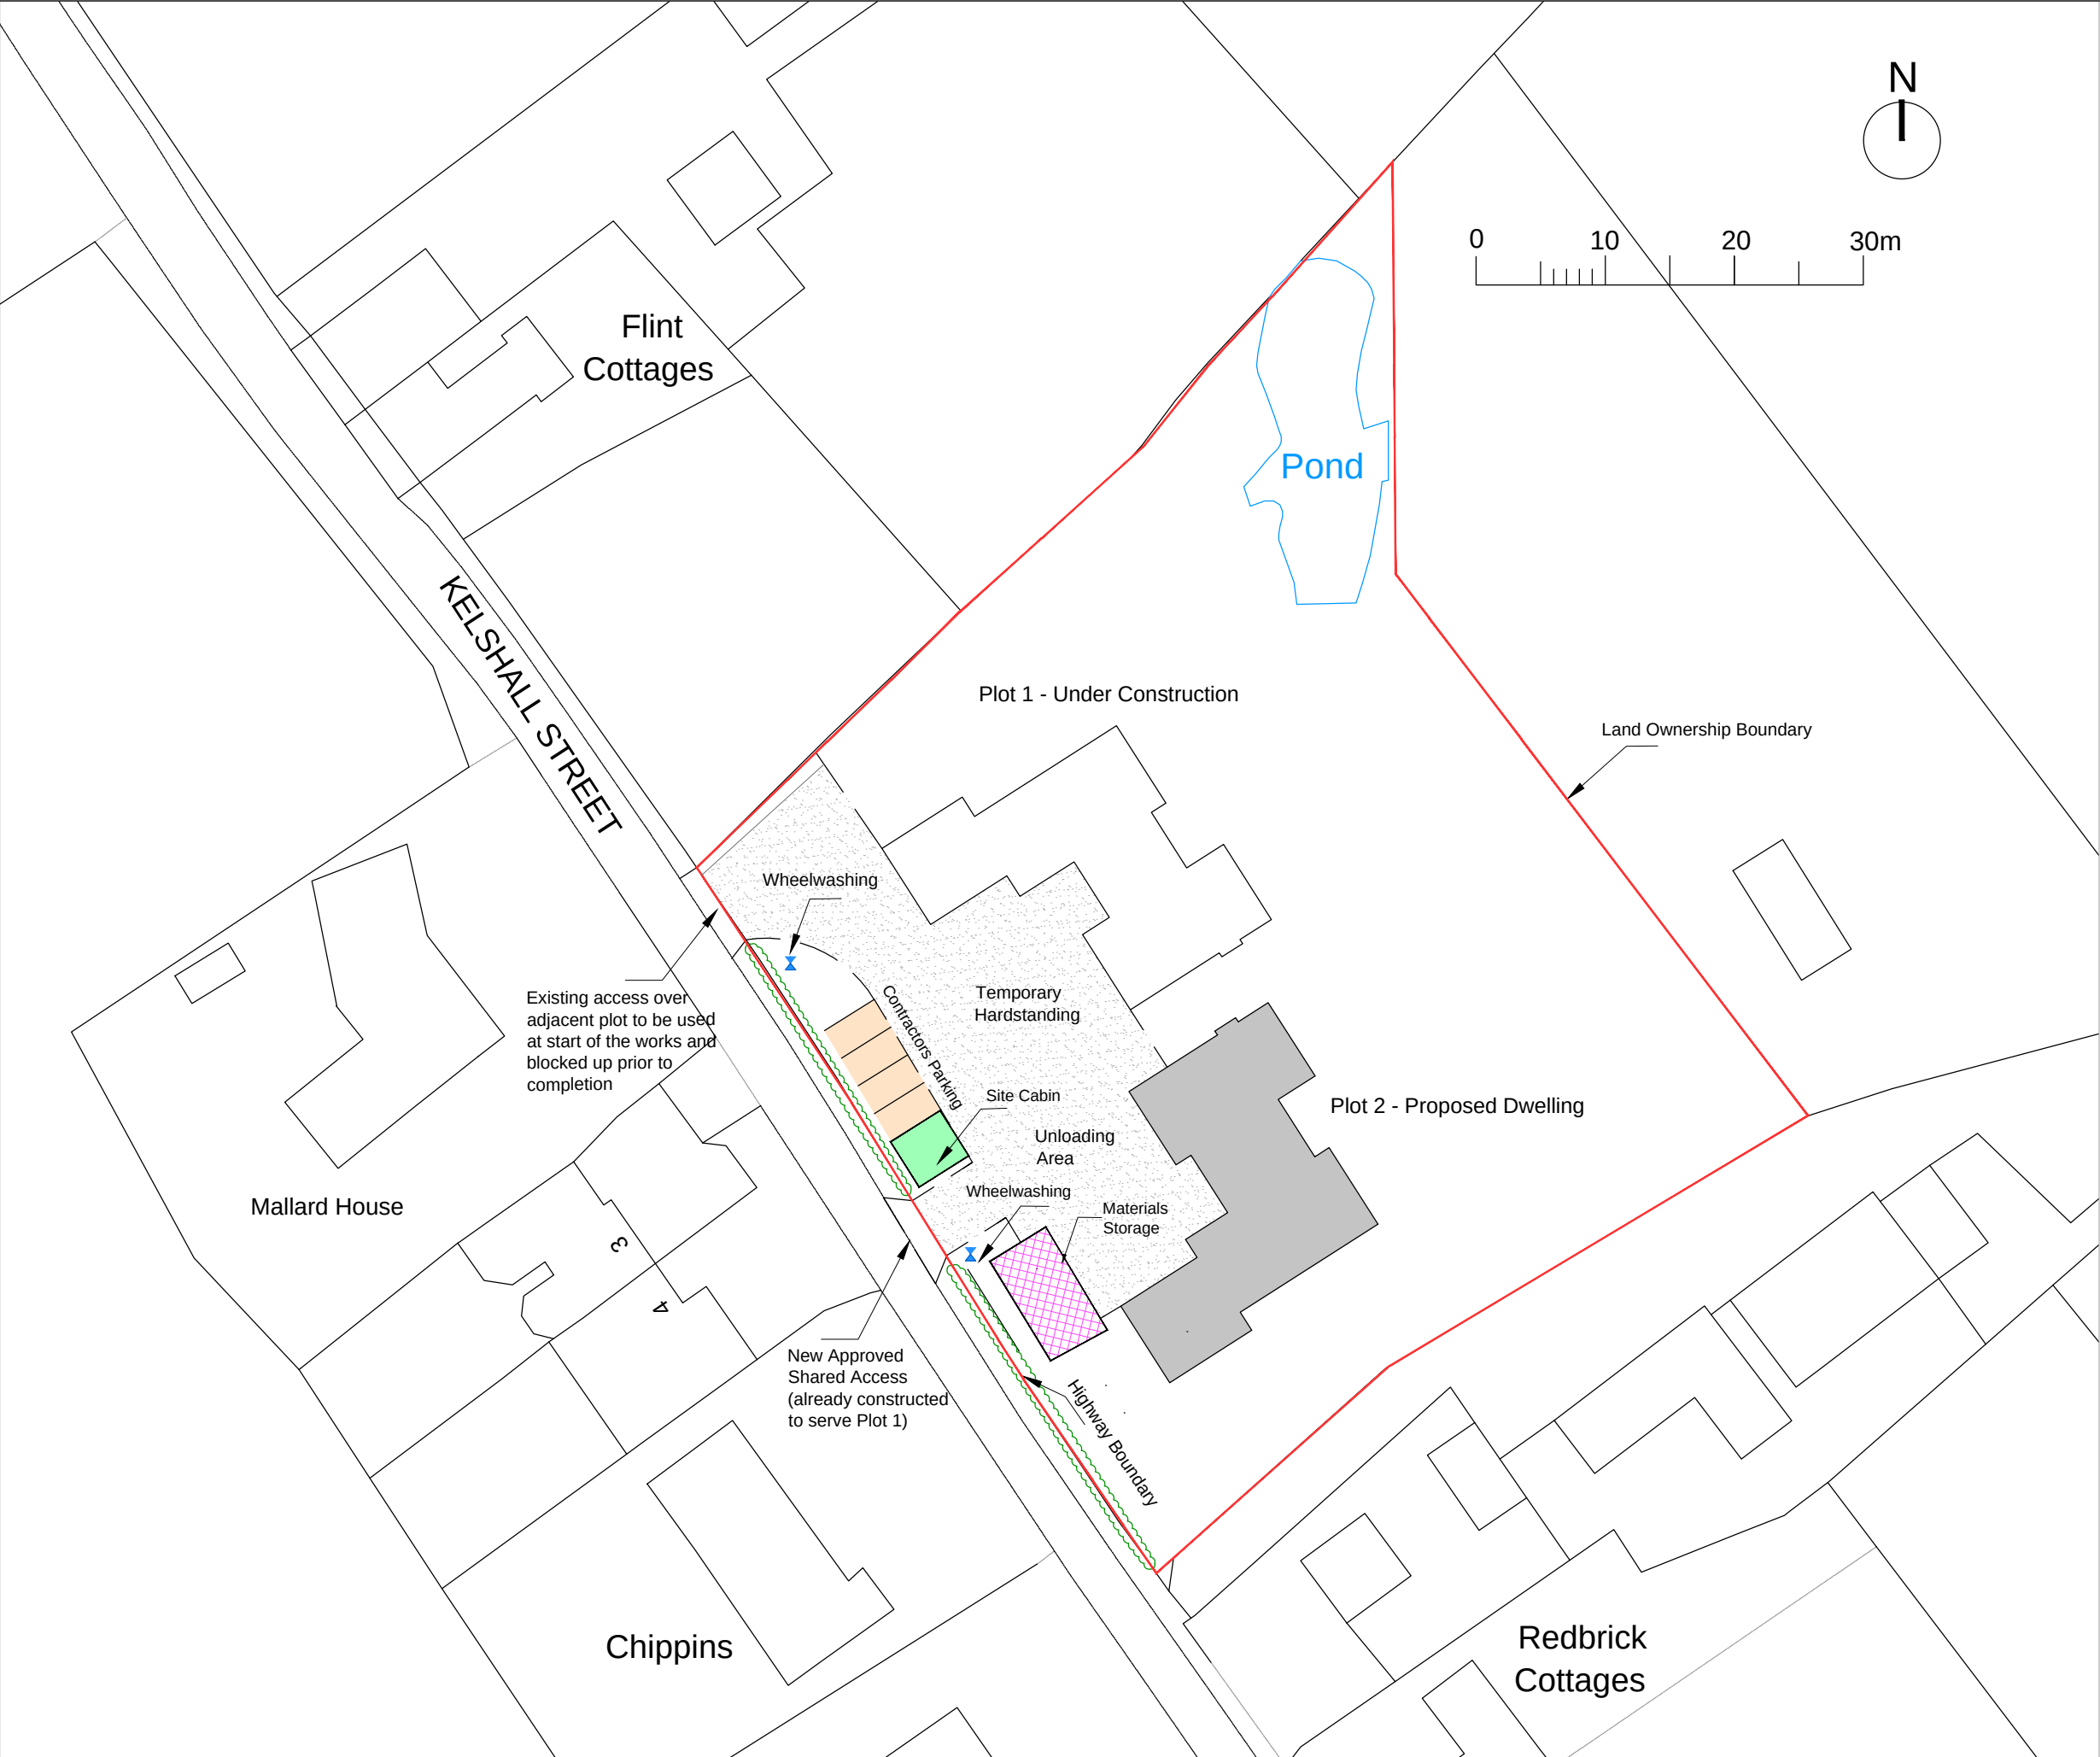

LEGEND

Proposed Building Footprint

Temporary Hardstanding

Contractors Parking

Site Cabin

Wheel Washing

REV – DATE – DESCRIPTION

CLIENT
MR BILL BREDE

PROJECT
PROPOSED DWELLING
LAND ADJ. RED BRICK COTTAGE
THE STREET, KELSHALL, ROYSTON

TITLE
CONSTRUCTION MANAGEMENT PLAN
SITE LAYOUT/CONTRACTORS SET-UP
FOR PLOT 2

DRAWING STATUS
PLANNING CONDITION 3

DRAWN	LL	CHECKED
SCALE	1:500@A3	DATE DEC. 2024

THE GALLERY
96 KING ST
CAMBRIDGE
CB1 1LN

np

architects

T: 01223 755596
w: www.nparchitects.co.uk
e: info@nparchitects.co.uk

JOB NO. 738	DRAWING NUMBER P2_PC-03	REV –
----------------	----------------------------	----------

DIMENSIONS ARE NOT TO BE SCALED FROM THIS DRAWING. FIGURED DIMENSIONS ONLY ARE TO BE USED.
THIS DRAWING IS THE COPYRIGHT OF NICHOLAS PHILLIPS ARCHITECTS LTD. UNAUTHORISED REPRODUCTION IS NOT PERMITTED.