


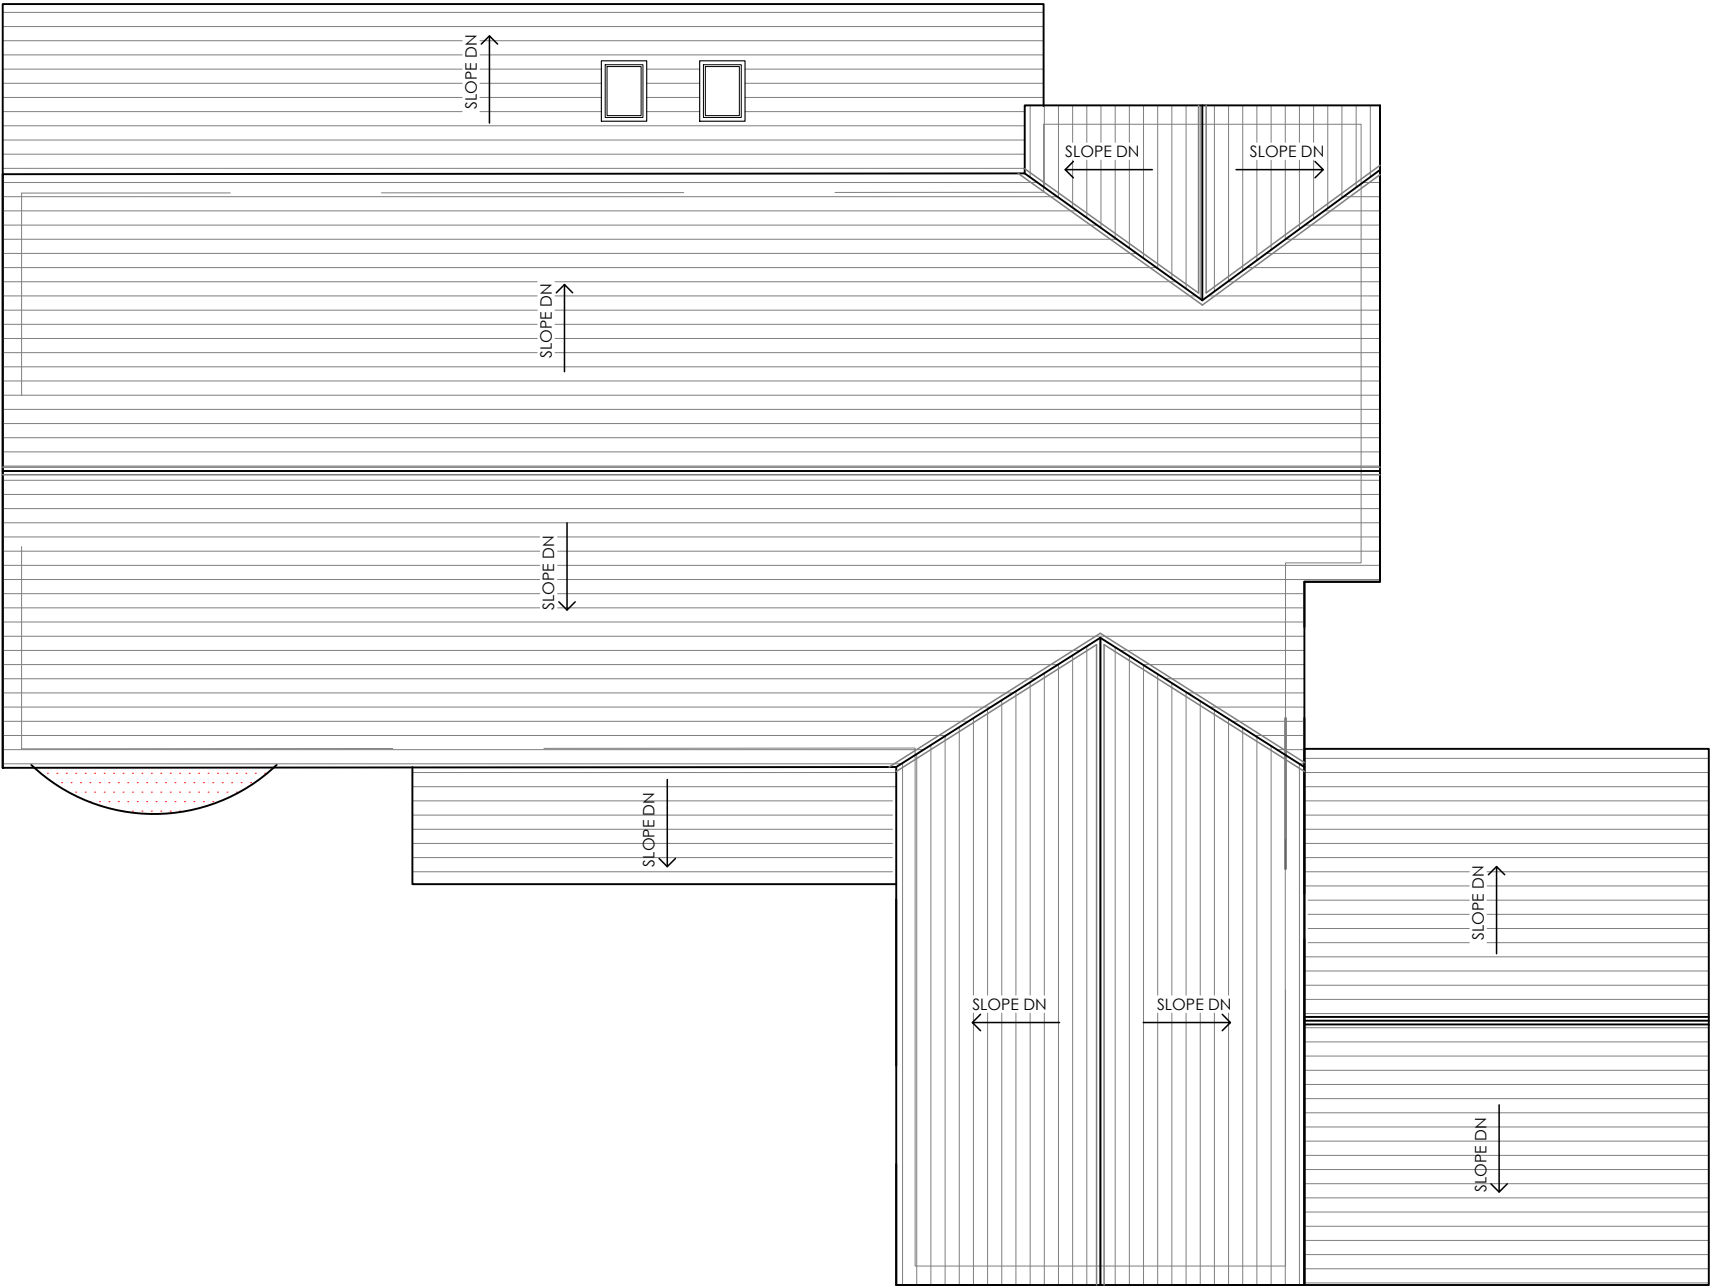

01
A-305

Existing Roof Plan

SCALE - 1:100

