



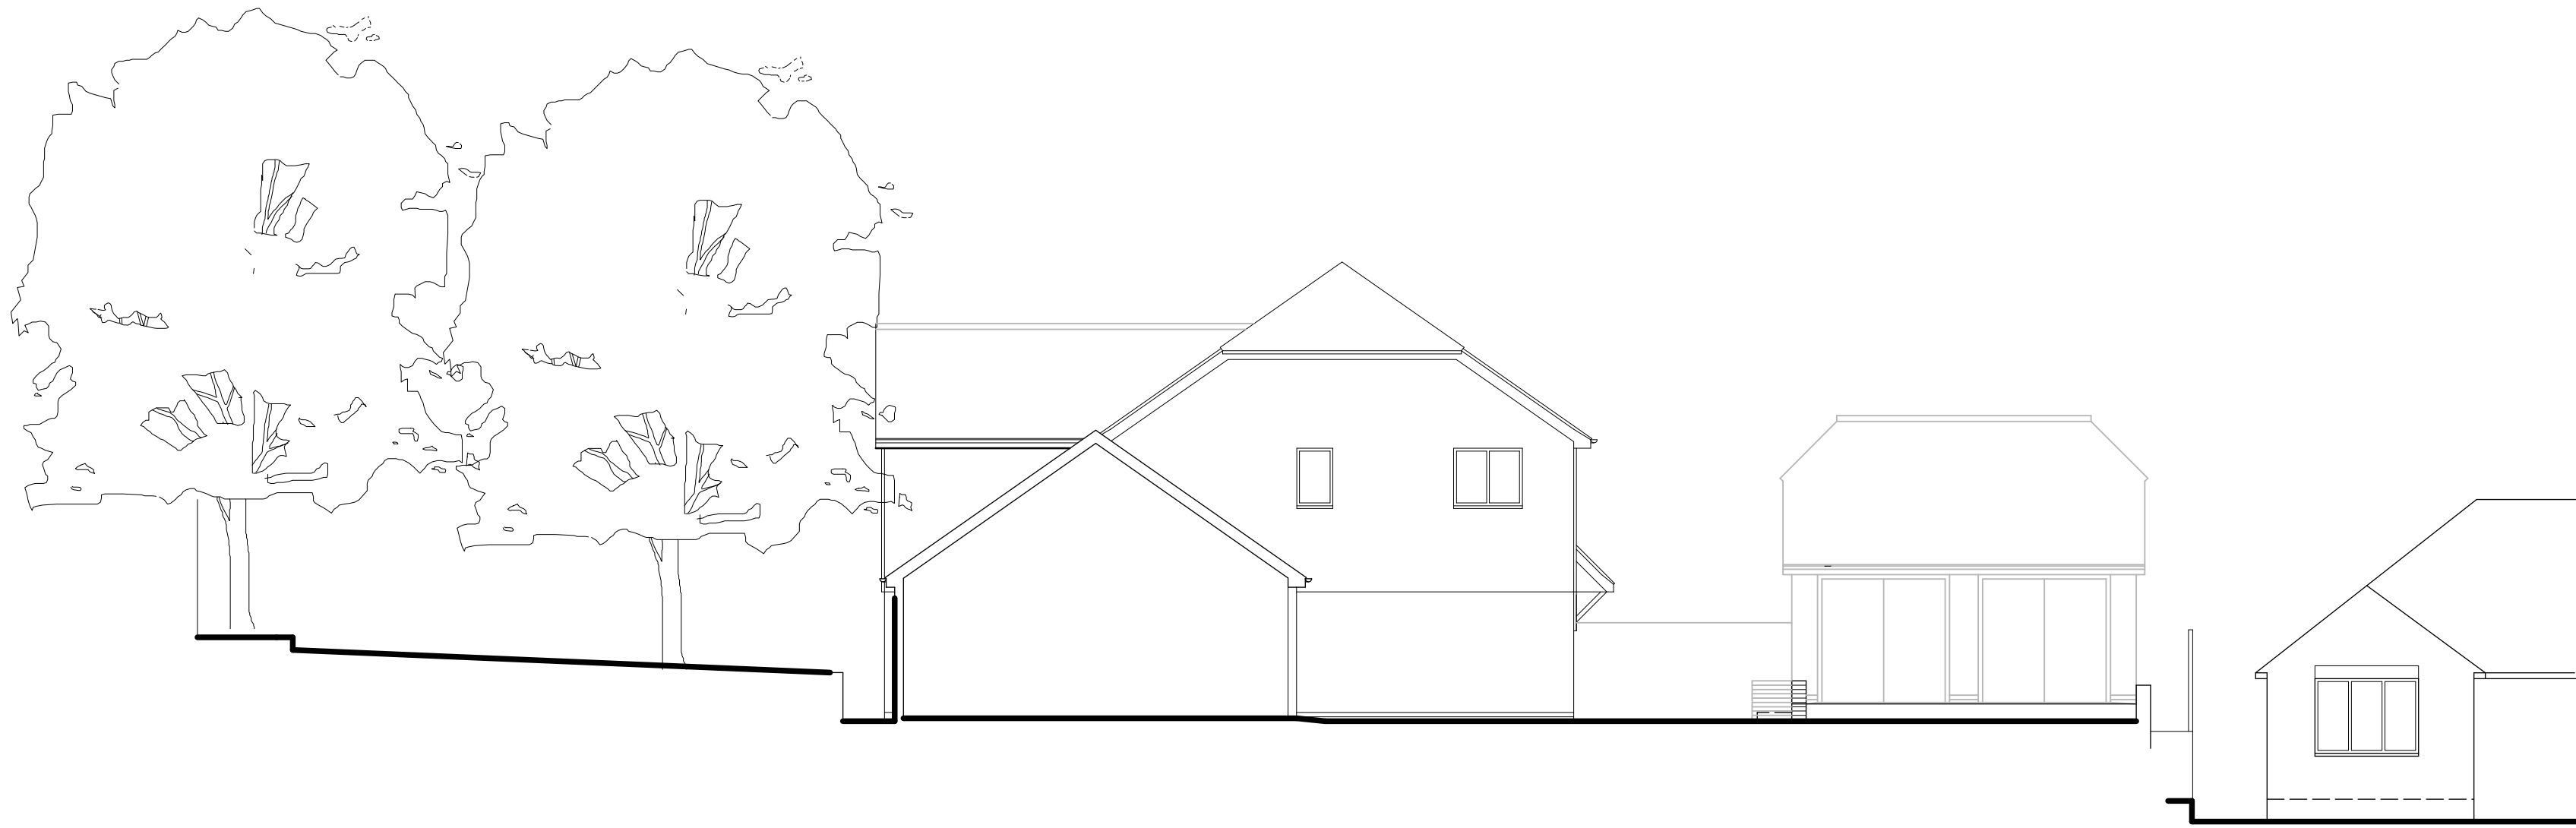

70.000

PROPOSED CROSS SECTION YY

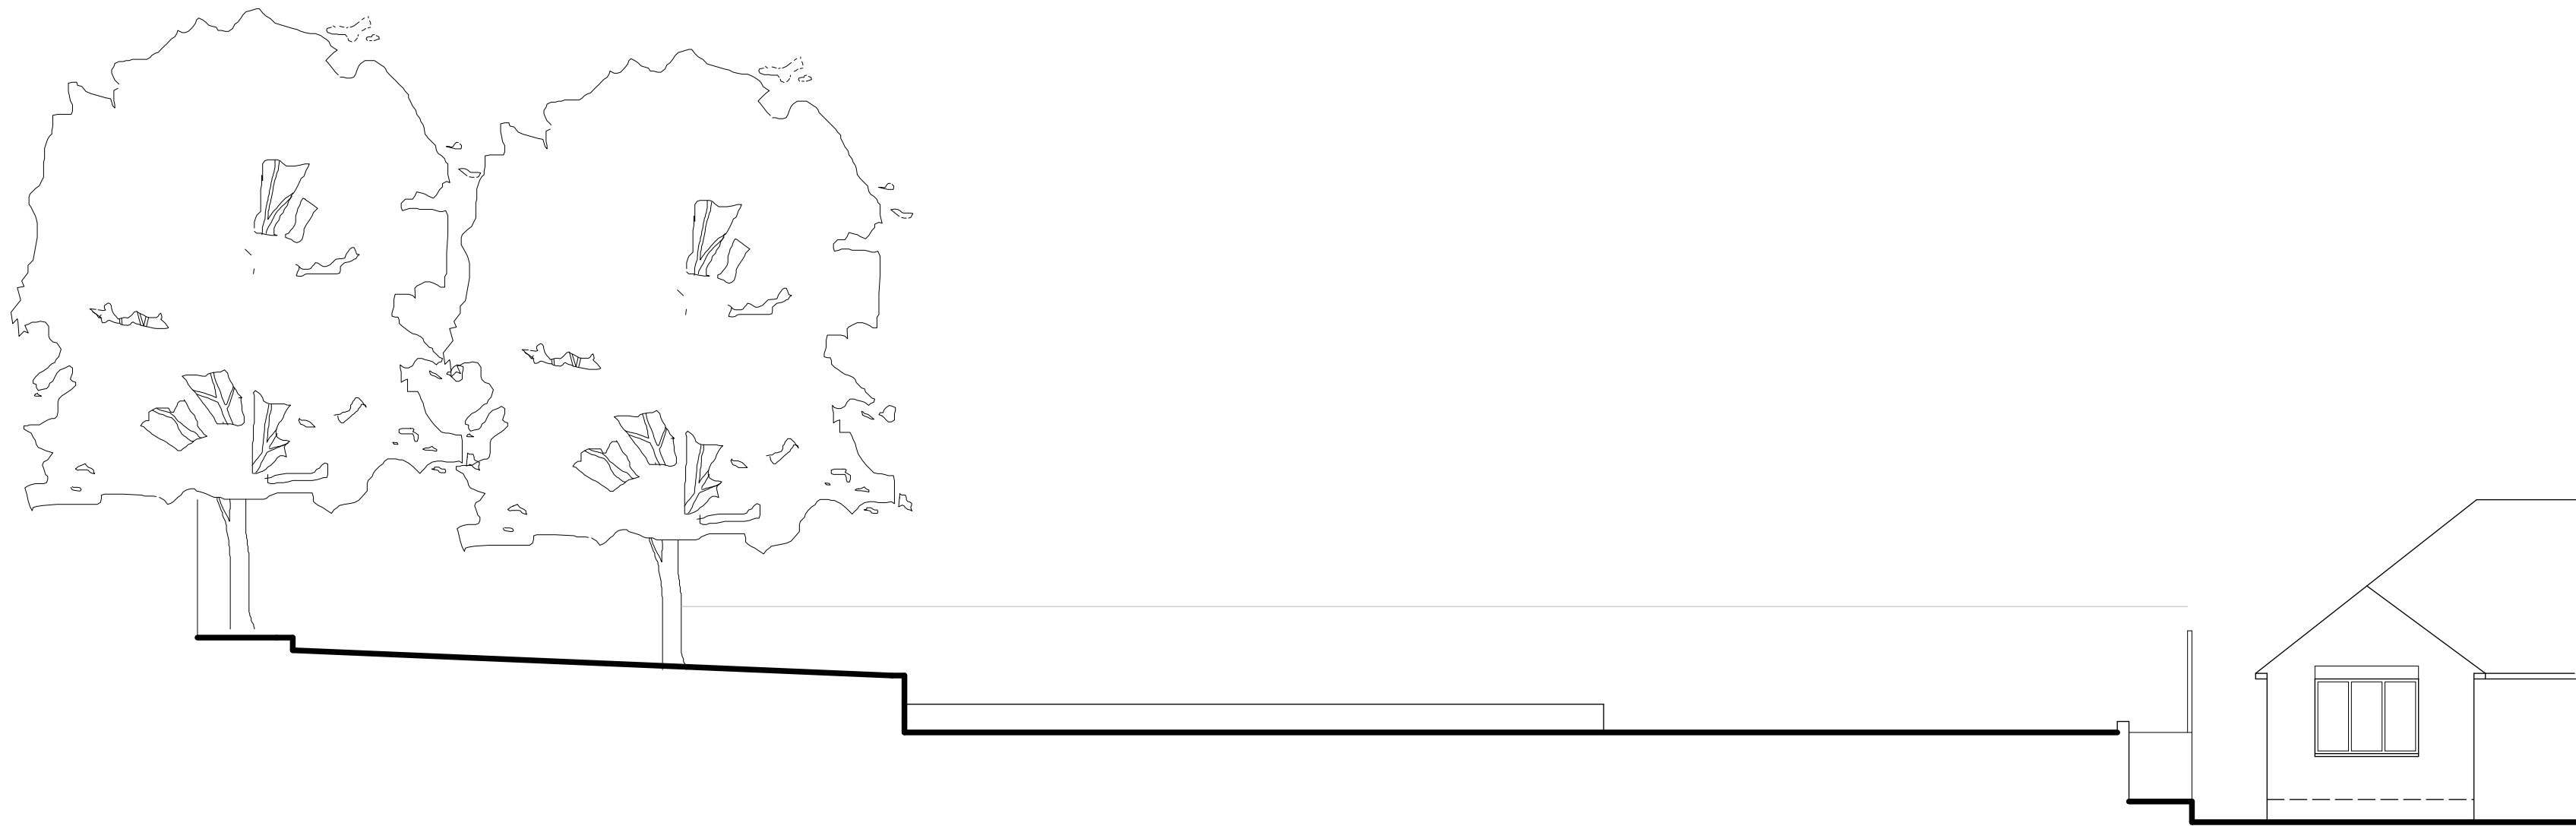

70.000

EXISTING CROSS SECTION YY

Project

RESIDENTIAL DEVELOPMENT
AT THE WHITE HOUSE,
VALLEY RISE, ROYSTON,
HERTS SG8 9GH

Client

MR DAVID WHITE

Drawing

SITE CROSS SECTIONS

Scale 1:100 @ A2 Drawn C.R

Checked Date July 24

Drawing No.

WHI/24/08

This drawing and design is copyright and must not be reproduced in part or in whole without prior written consent. Contractors must verify all dimensions on site before commencing work

