




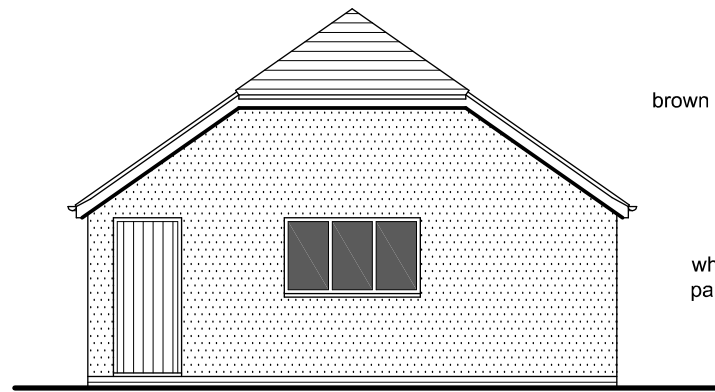


SIDE (East) Elevation

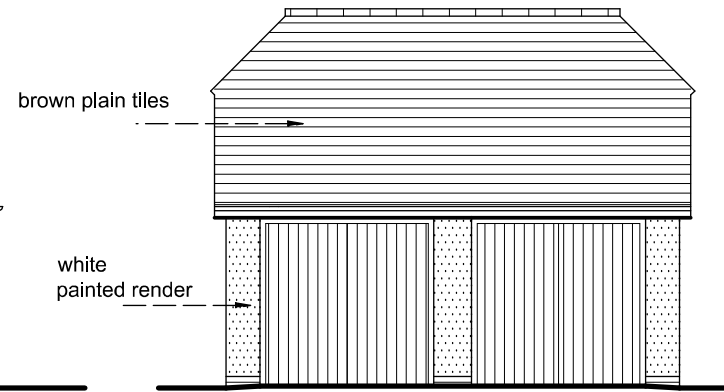


FRONT (North) ELEVATION

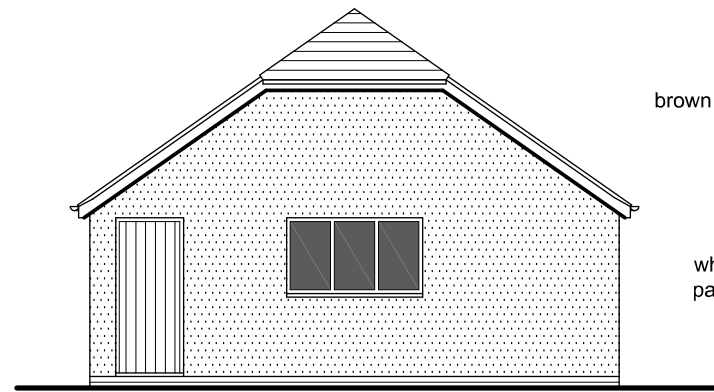


SIDE (North) Elevation

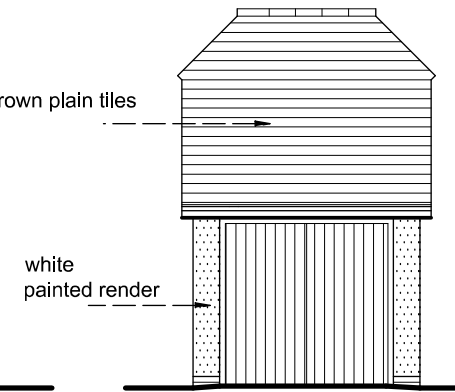


FRONT (West) ELEVATION

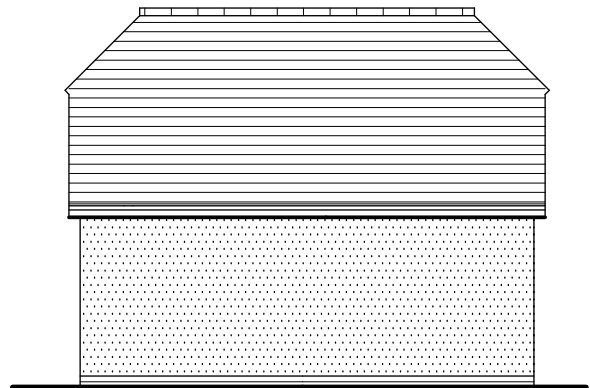


REAR (South) ELEVATION

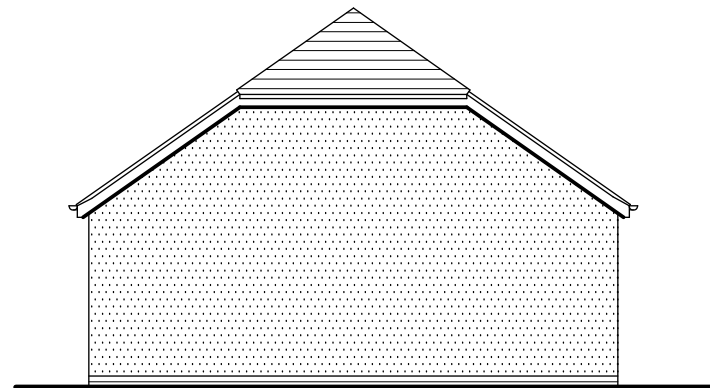


SIDE (West) ELEVATION

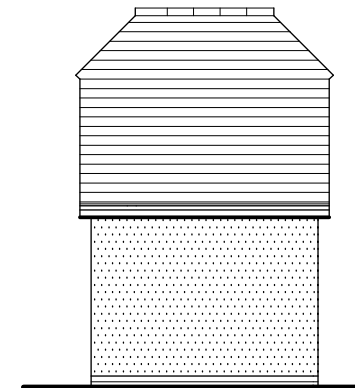


REAR (East) ELEVATION

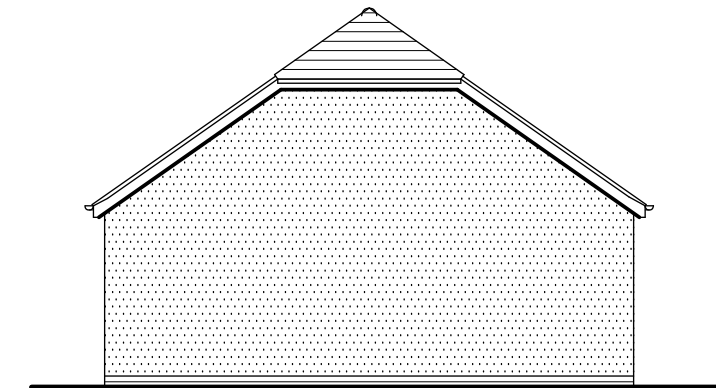


SIDE (South) ELEVATION

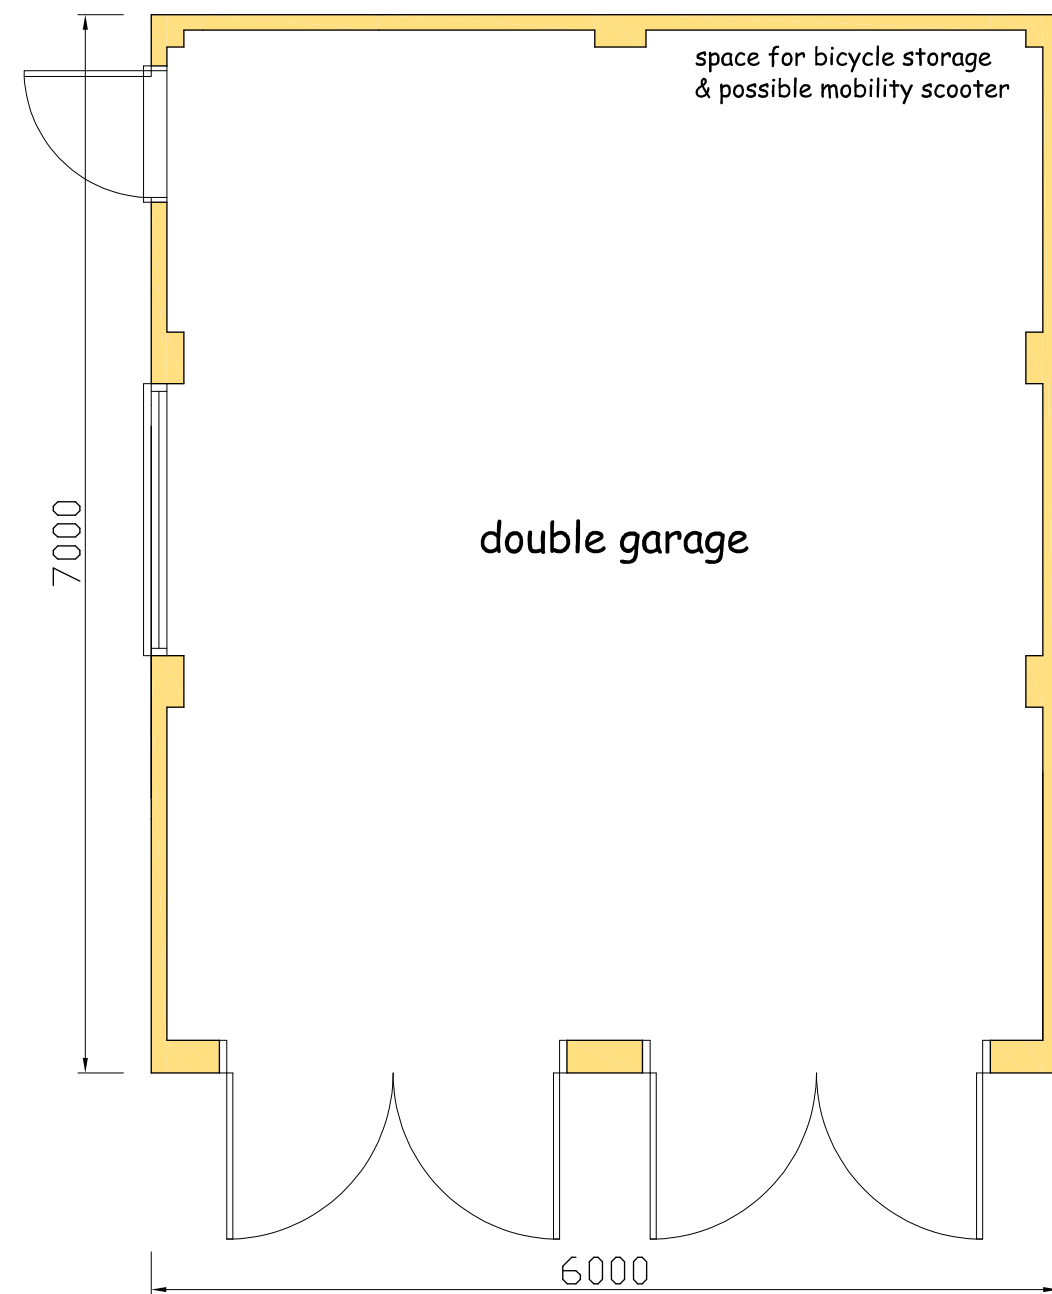

PLAN

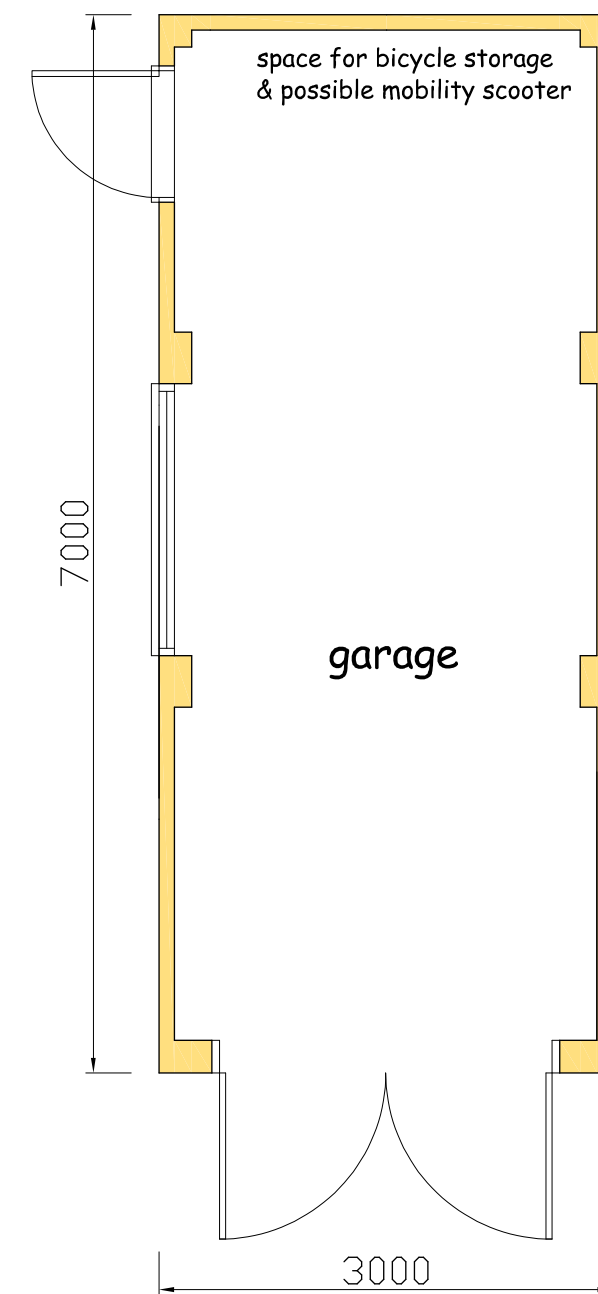

PLAN

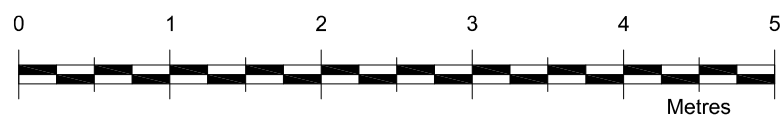

Project

RESIDENTIAL DEVELOPMENT
AT THE WHITE HOUSE,
VALLEY RISE, ROYSTON,
HERTS SG8 9GH

Client

MR DAVID WHITE

Drawing

GARAGE PLANS

Scale 1:50 & 1:100 @ A2 Drawn C.R.

Checked Date April 24

Drawing No.

WHI/24/06

This drawing and design is copyright and must not be reproduced in part or in whole without prior written consent. Contractors must verify all dimensions on site before commencing work