



This drawing is copyright and can not be copied or reproduced or altered, no extracts or any elements of this drawing or supporting information unless written consent has been obtained first.

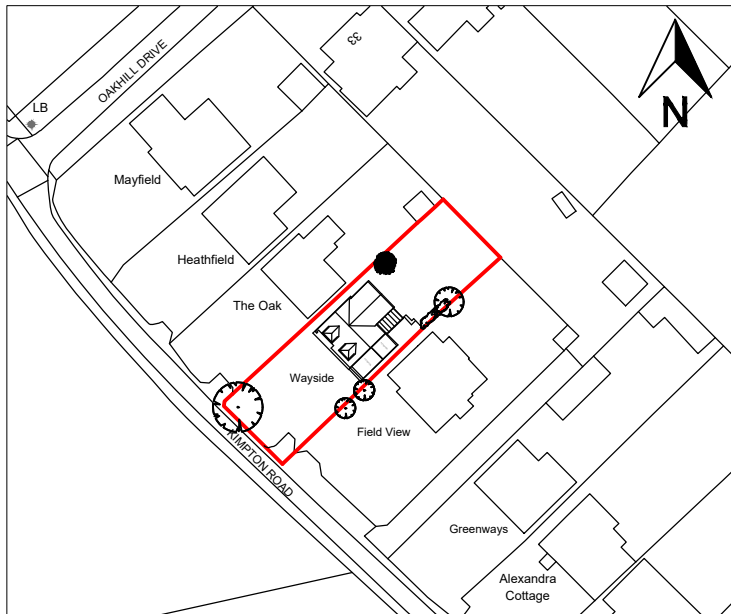


EXISTING OS MAP
SCALE 1:1250

Scale Bar 1:1250

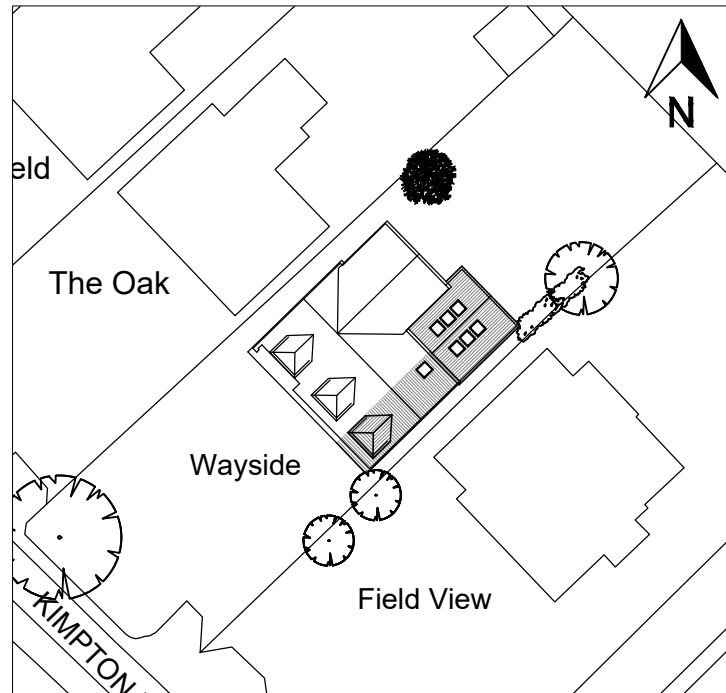

PROPOSED BLOCK PLAN
SCALE 1:500

Scale Bar 1:500

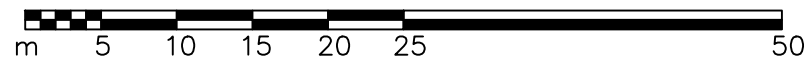

A	23/09/25	MINOR AMENDMENTS
REV	DATE	DESCRIPTION
RTMDesign Architectural Services Planning & Building Regulation Drawings		
5 Prebendal Drive, Slip End, LU1 4JN M 07979 575 456 E enquiries@rtmdesign.co.uk		
CLIENT MR & MRS R STICHBURY		
ADDRESS WAYSIDE KIMPTON ROAD WELWYN HERTFORDSHIRE AL6 9NN		
TITLE PLANNING APPLICATION EXISTING OS MAP AND PROPOSED BLOCK PLAN		
SCALE - AS SHOWN @ A3		DATE - SEPT '25
JOB No.	DRAWING No.	REVISION
267	PL_09	A