


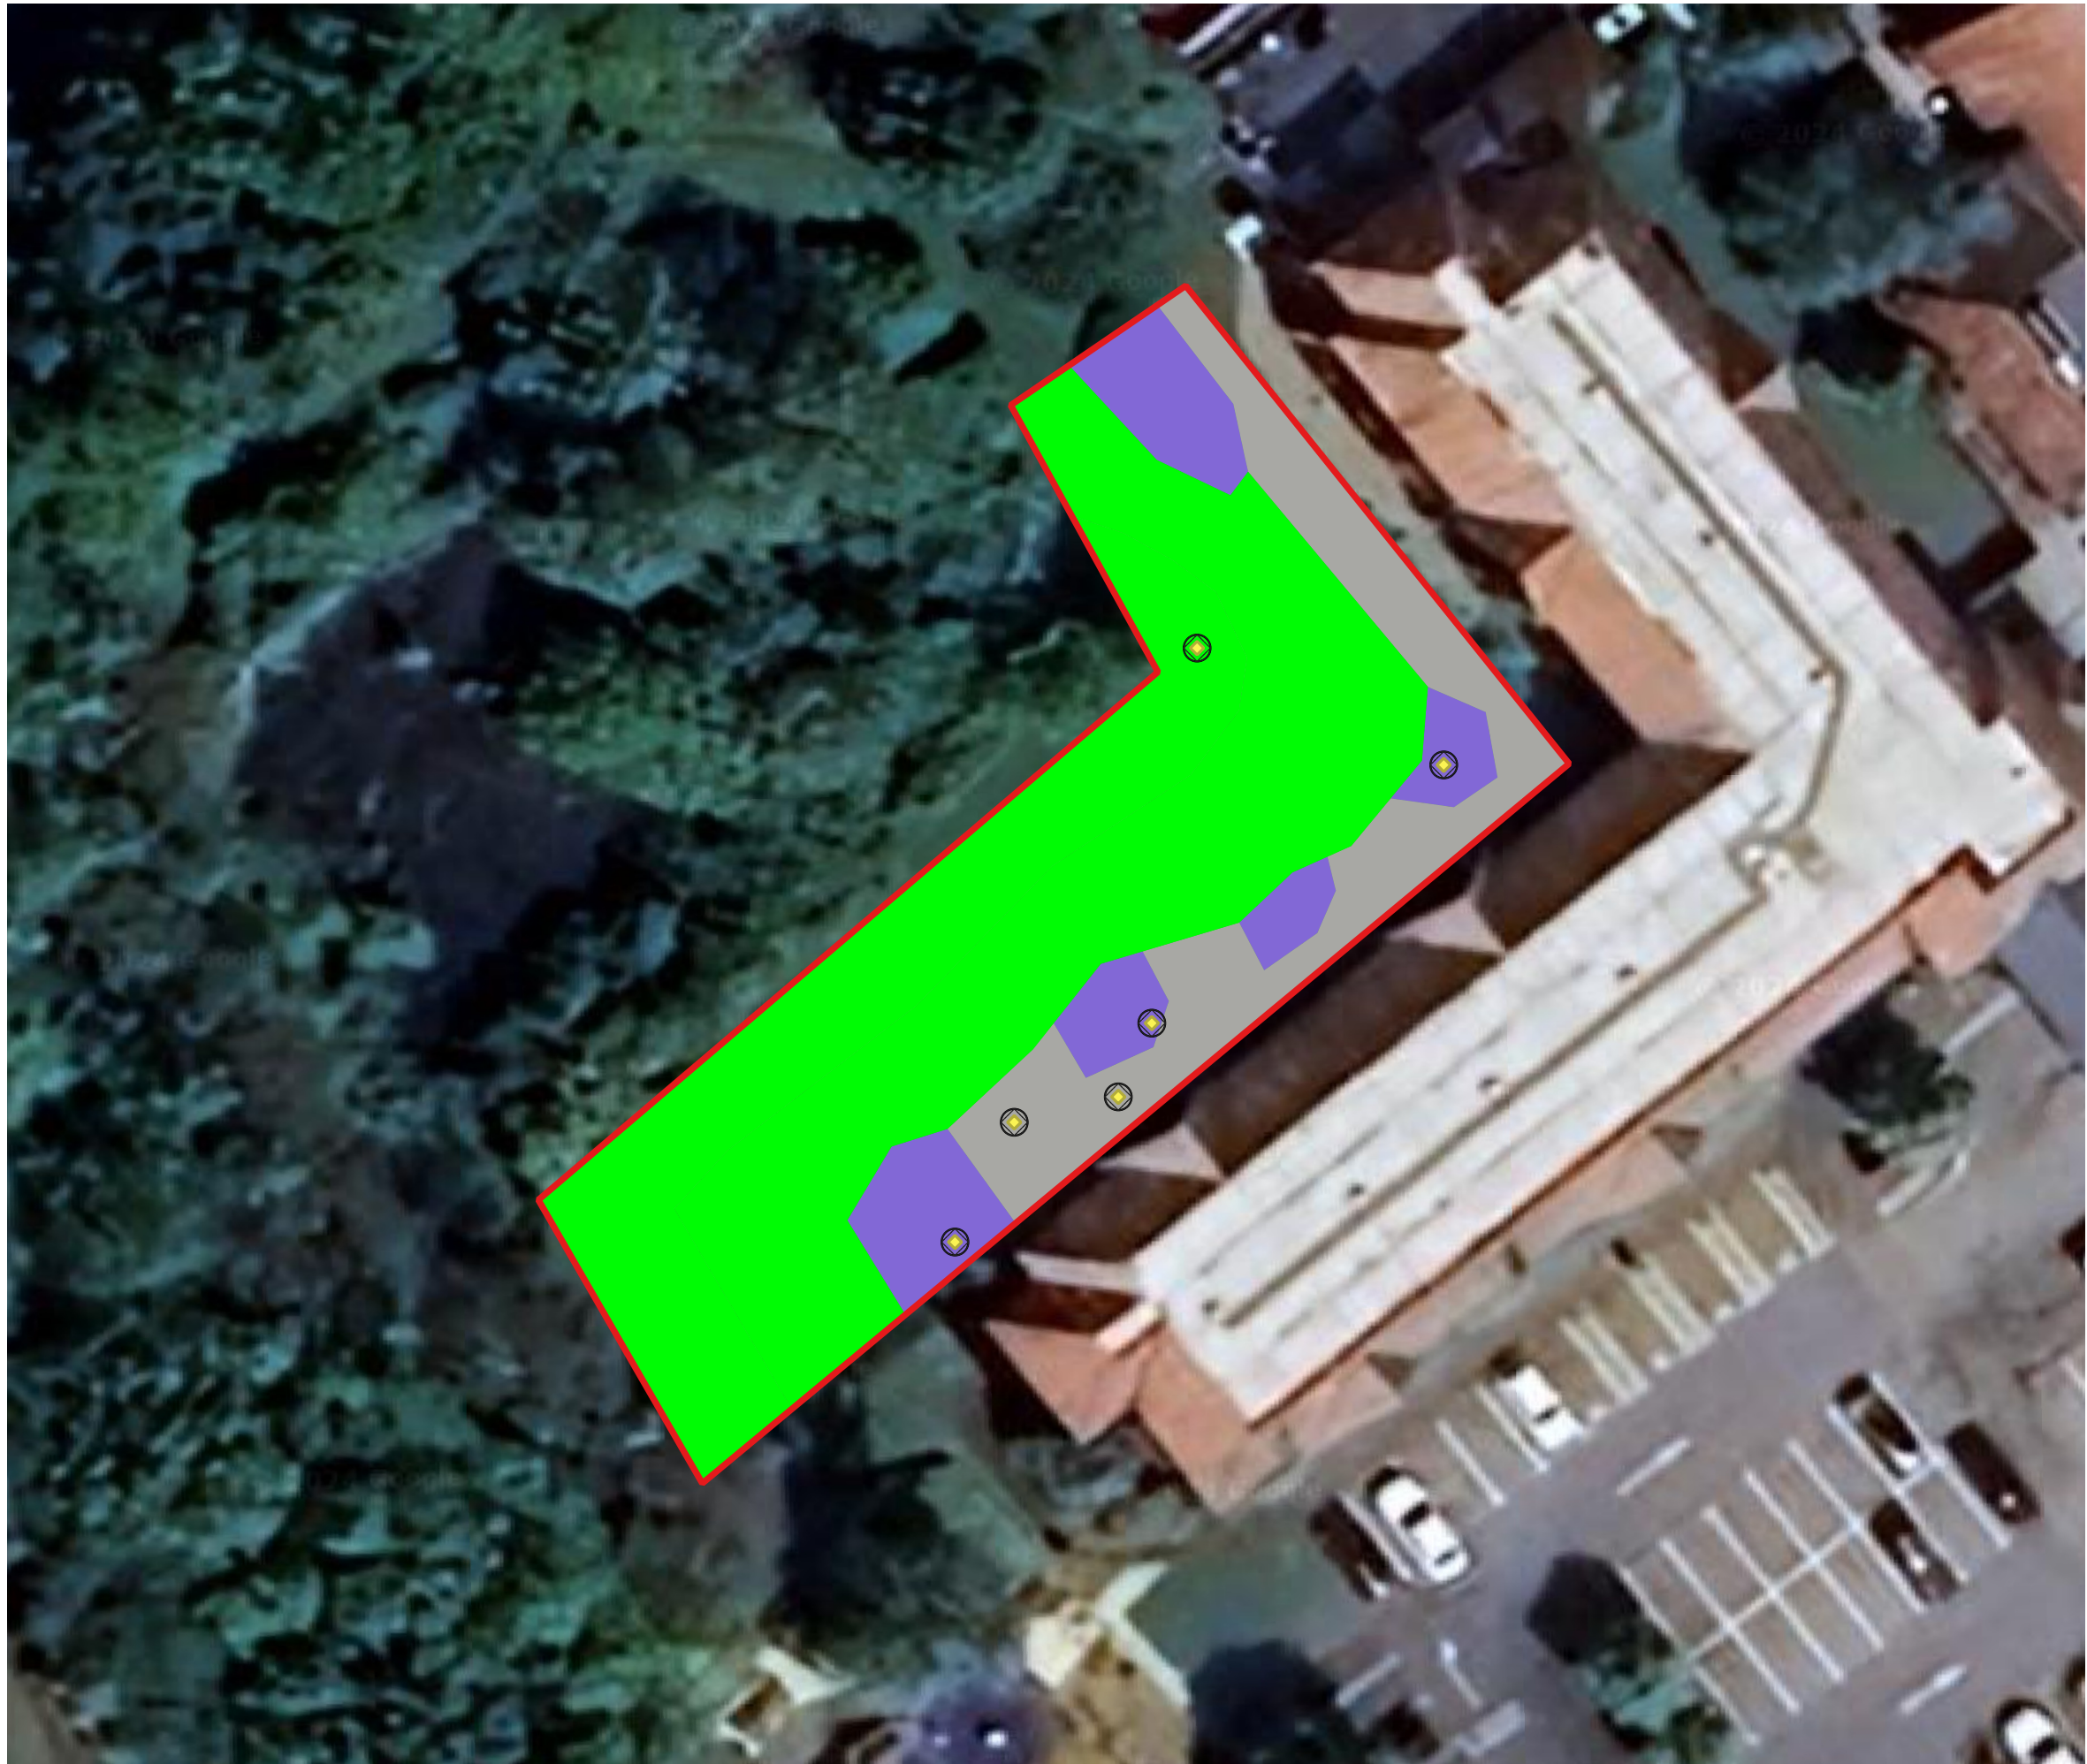

- Key
- Site Boundary
 - Introduced shrub
 - Modified grassland
 - Ruderal/Ephemeral
 - Existing small urban tree

Drawing Status	
DRAFT	
Client	
Gridserve	
Project	
Baldock Services eHGV Charging Hub	
Title	
Baseline Habitat Map - Area 2	
Scale 1:300	Drawn HB
Date 13/09/2024	Checked JC
Drawing No. 2	Rev 1