


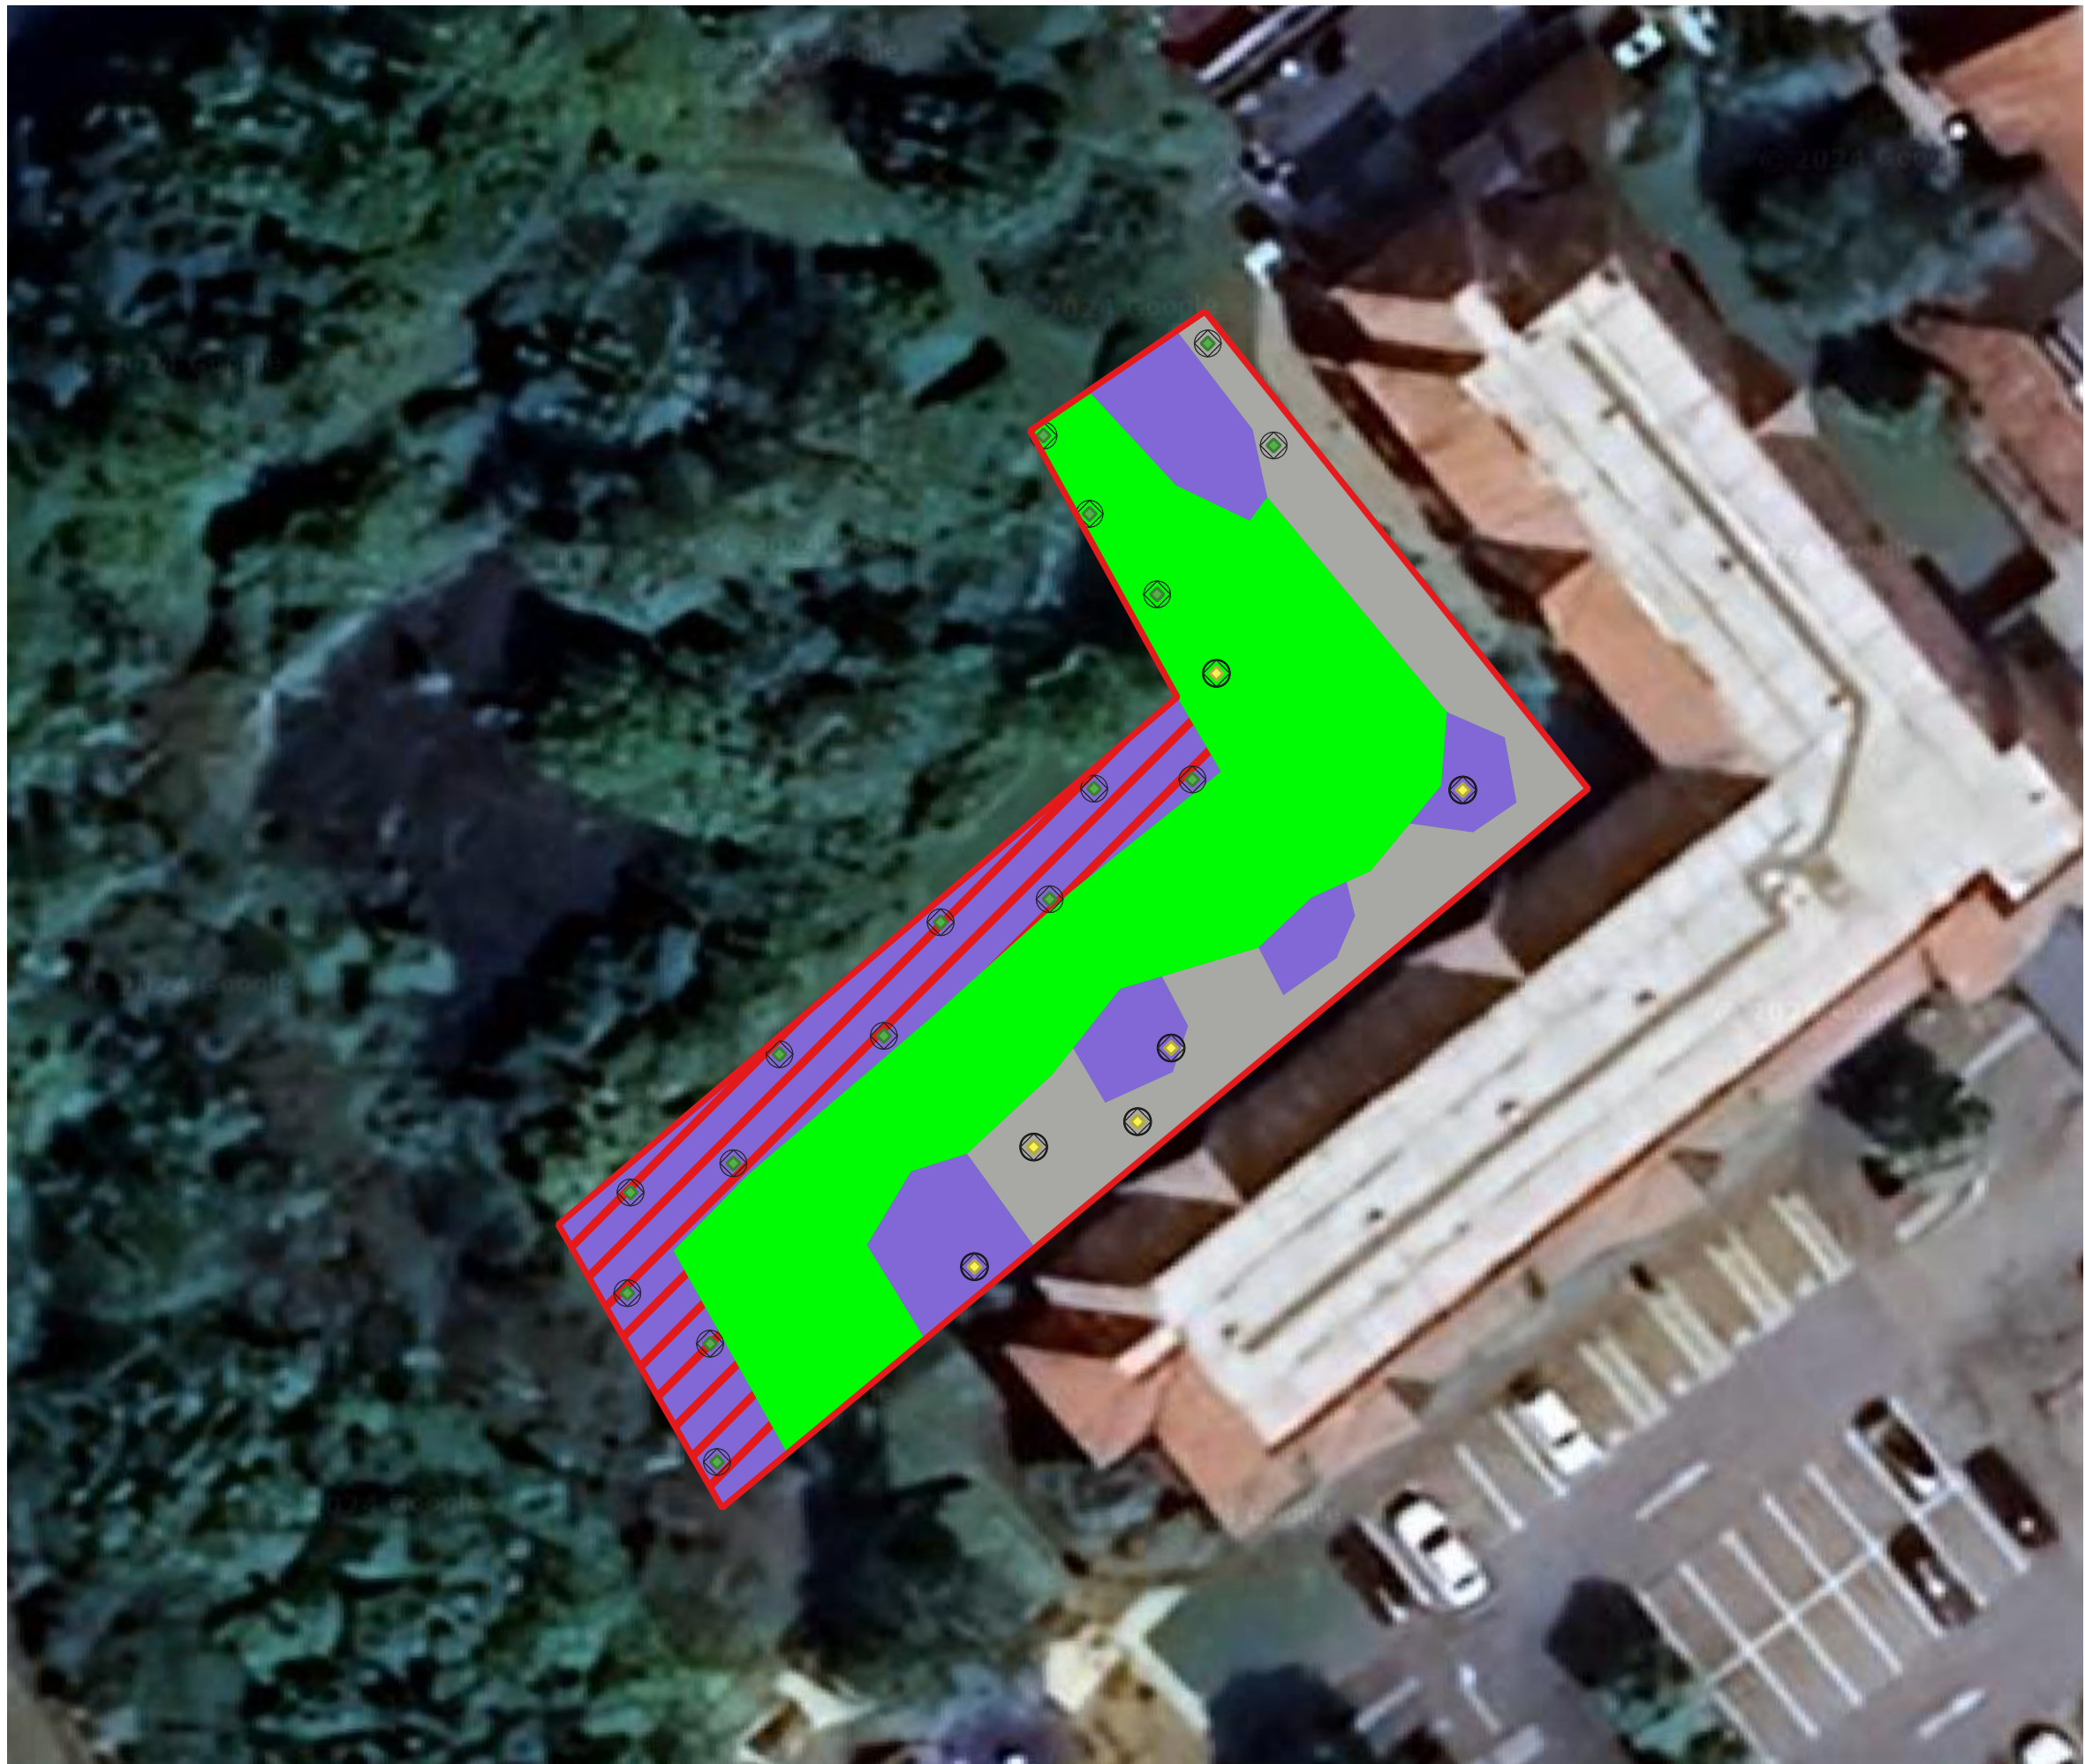

Key

-  Site Boundary
-  Introduced shrub
-  Mixed scrub
-  Modified grassland
-  Ruderal/Ephemeral
-  Proposed small urban tree
-  Retained small urban tree

Drawing Status

DRAFT

Client

Gridserve

Project

Baldock Services eHGV Charging Hub

Title

Post-Intervention Habitat Map - Area 2

Scale 1:300

Drawn HB

Date 13/09/2024

Checked JC

Drawing No. 4

Rev 1

MAYDENCROFT[®]

Maydencroft Limited, Maydencroft Manor,
Gosmore, Hitchin, Hertfordshire, SG6 7QA

Office +44 (0) 1462 420 851
Email info@maydencroft.co.uk
Website www.maydencroft.co.uk