



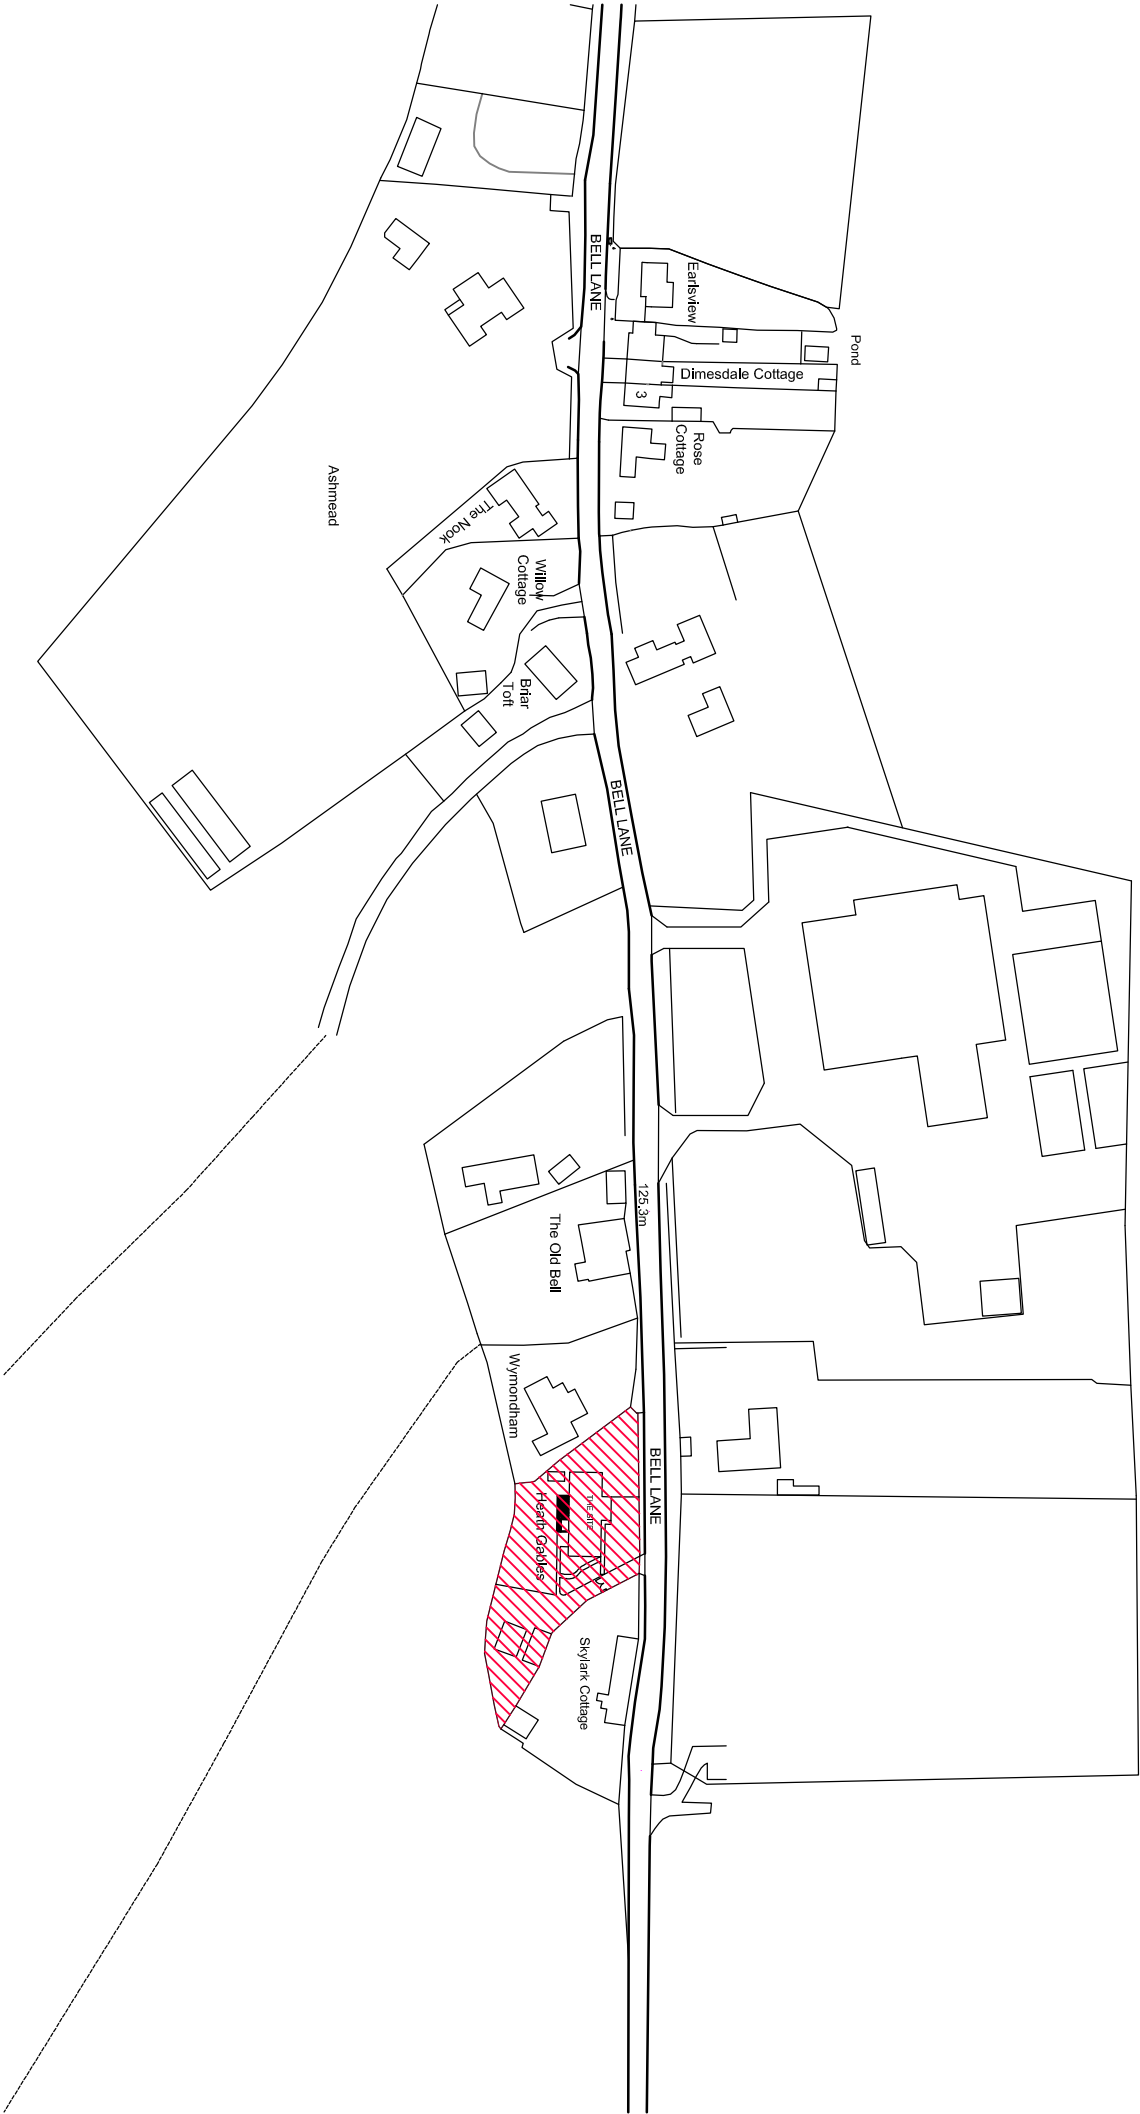

Location Plan

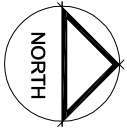

Scale 1:1250 0 10 30 60 120m

CLIENT:	TITLE:		
Mr & Mrs. P. Grove	Location Plans		
Heath Gables, Bell Lane,			
Nuthampstead, Herts, SG8 8ND			
PROJECT:	SCALE:	DATE:	DRAWN BY:
Rear Extension	1:1250 @A3	July 26	DRW
ISSUE STATUS:	PROJECT No:	DWG No:	REV:
Planning Permission	2605	P 001	A