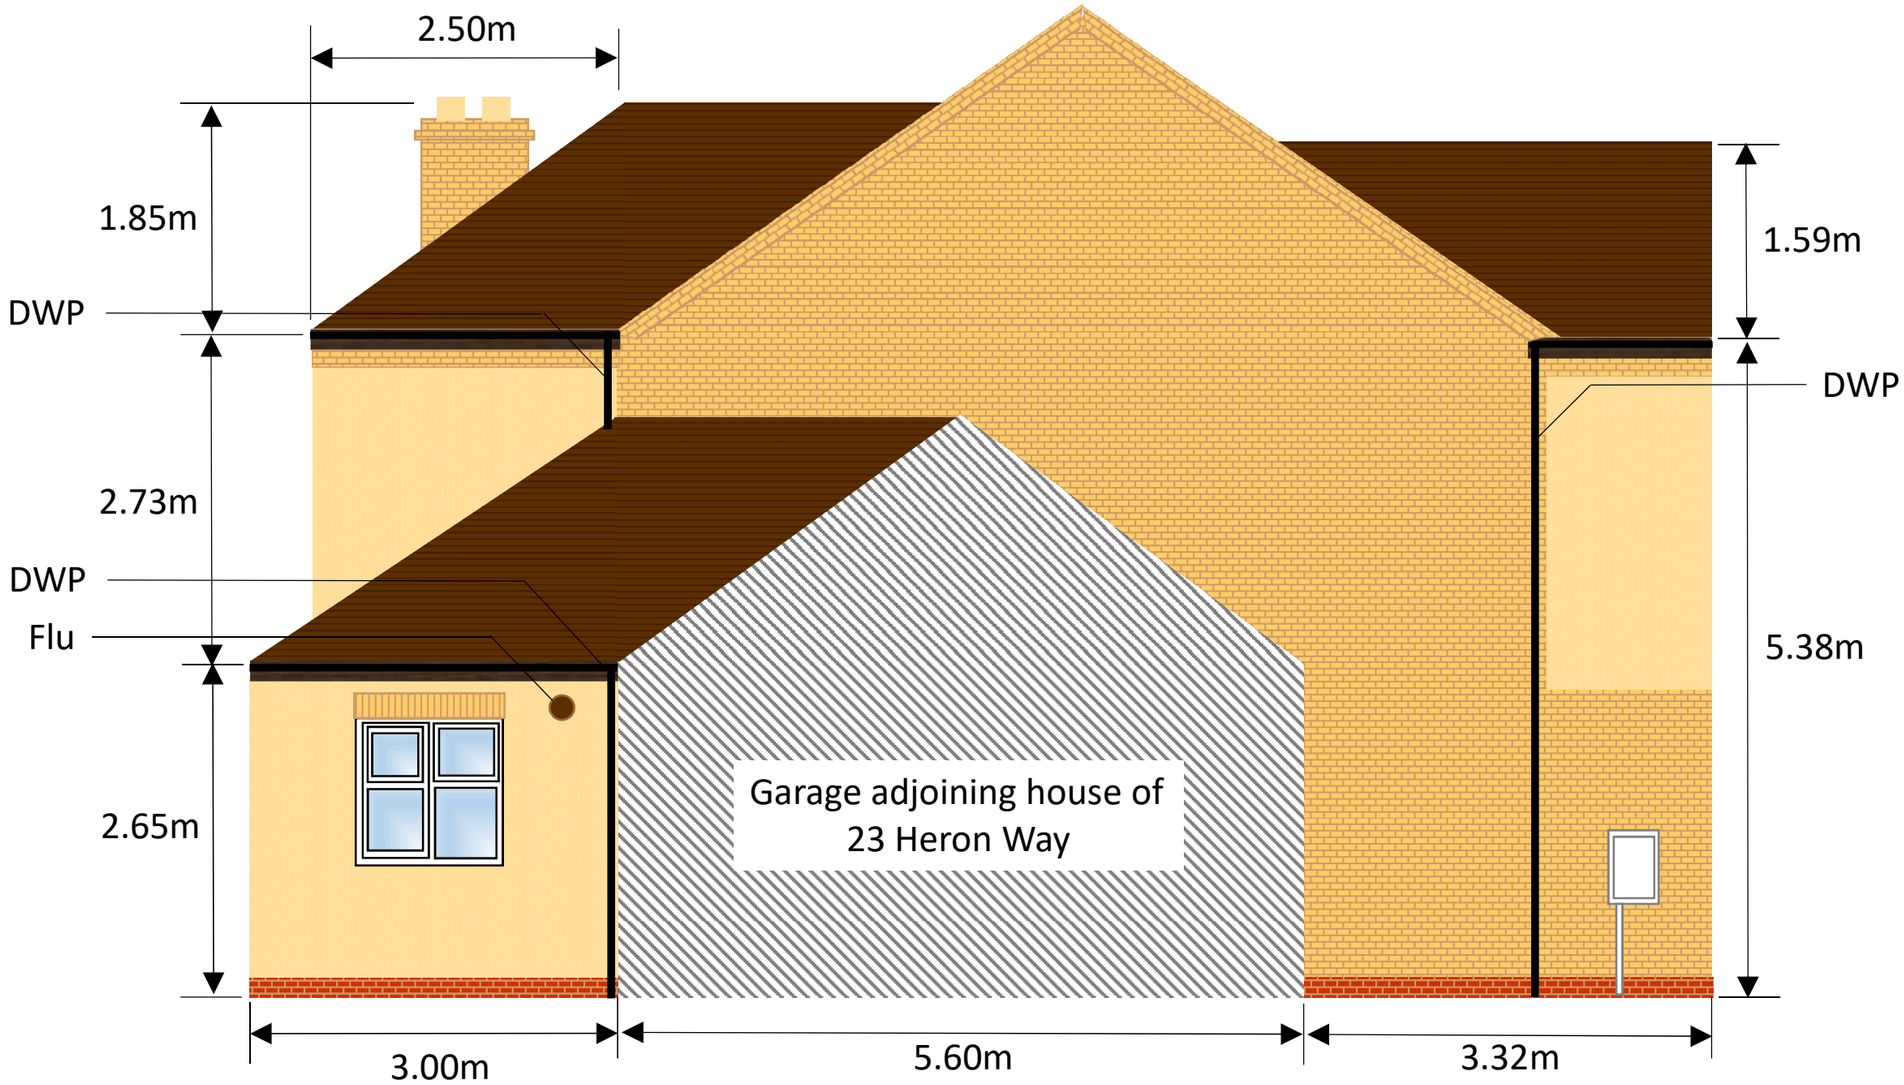


SIDE ELEVATION (ADJ 23 HERON WAY) - PROPOSED

SCALE 1:50

0m 1m 2m 3m 4m 5m

0cm 2cm 4cm 6cm 8cm 10cm

| | | | | |
|---|---|---|---|---|
| | | Scale 1:50 @ A3 | Site Address 25 Heron Way Royston SG8 7XH | Sheet 3 Of 4 |
| | | Copyright No Copyright | | |
| 2 | April 2018 | | | |
| 1 | January 2018 | Drawing Number SG87XH25/007 | Drawing Title Elevations - Proposed | |
| Issue | Date | | | |