





LOCATION PLAN 1:1250

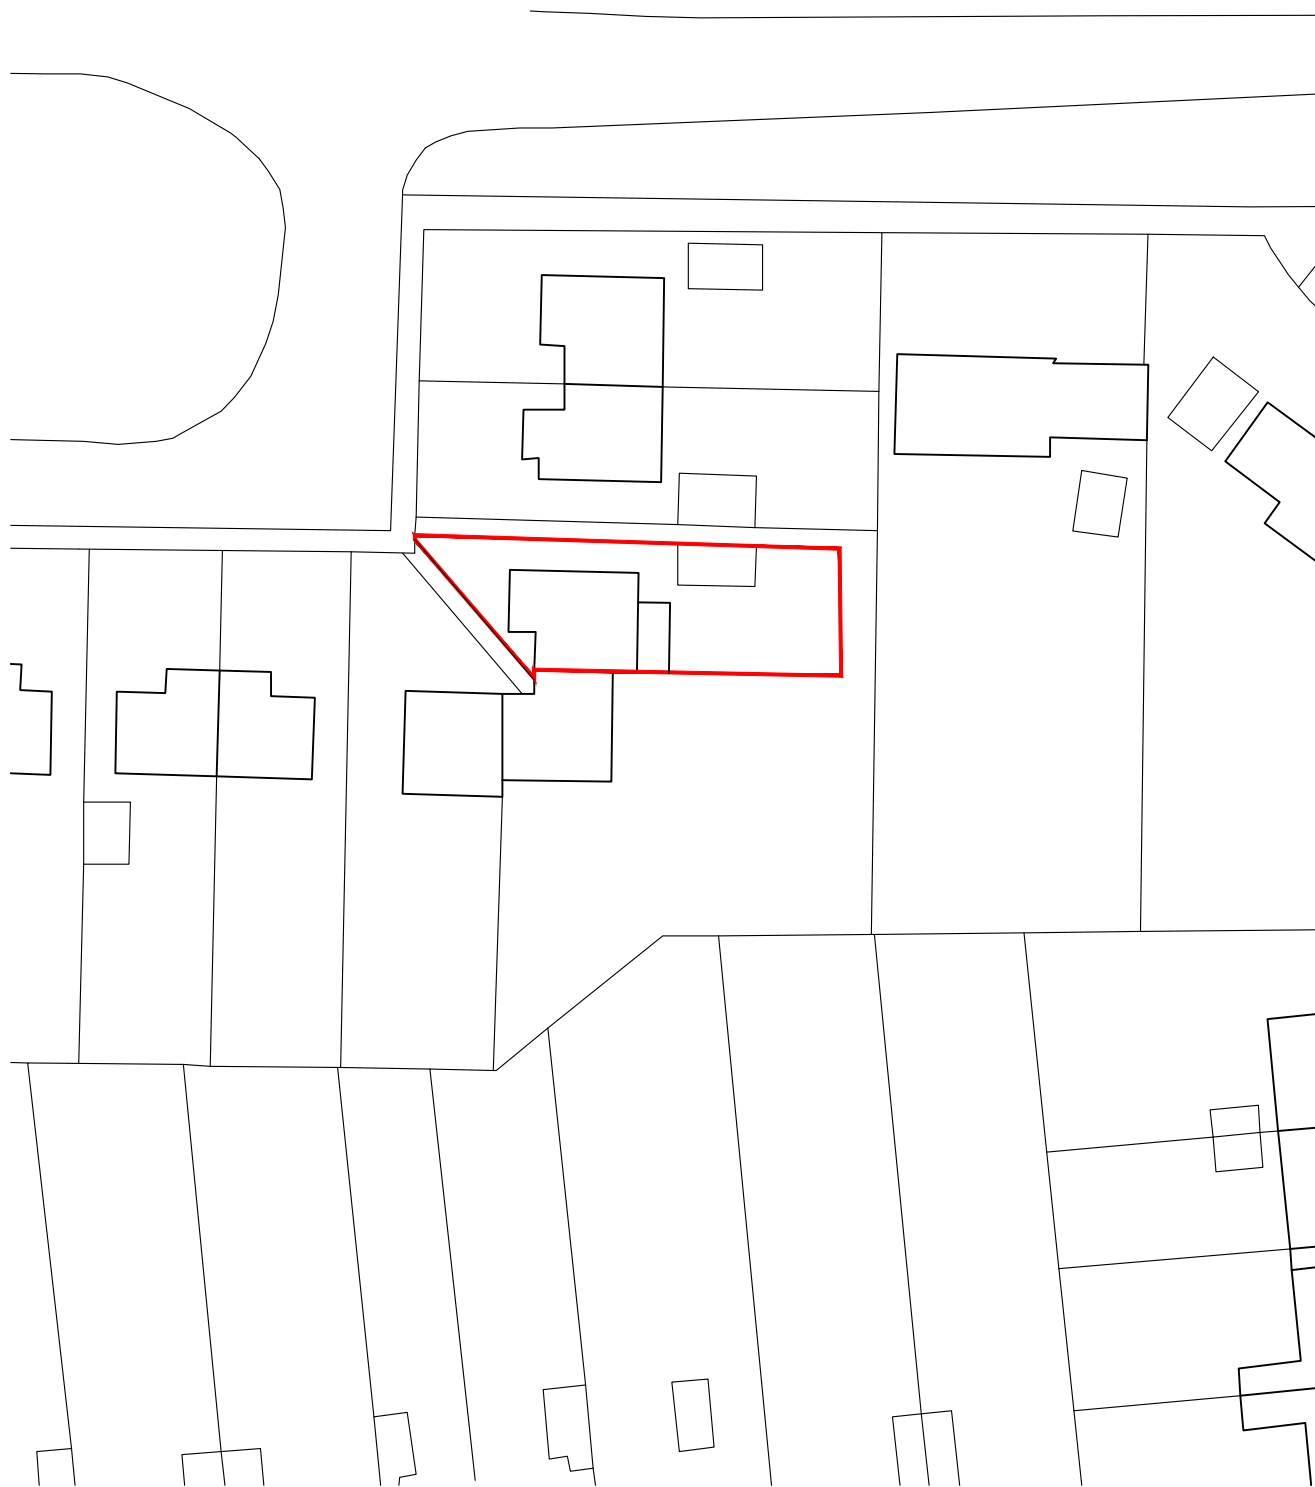

BLOCK PLAN 1:500

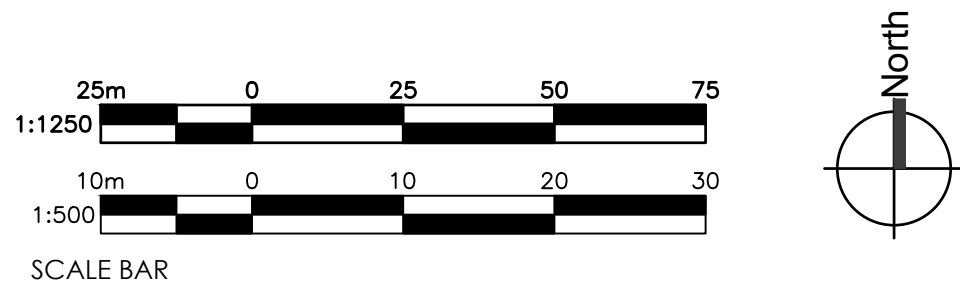

Project		Client		L&S Lines & Squares Ltd 81 London Road Knebworth Herts SG3 6HG		
27 Stockens Green, Knebworth		Mr Alex Hill				
Title	Existing Location & Block Plans		Drawn	RF	Checked	
			Scale	1:100@A3	Approved	
			© Copyright reserved			
Project No.		Drawing No.		Rev		
LS899		P01		A		