




NORTH ELEVATION

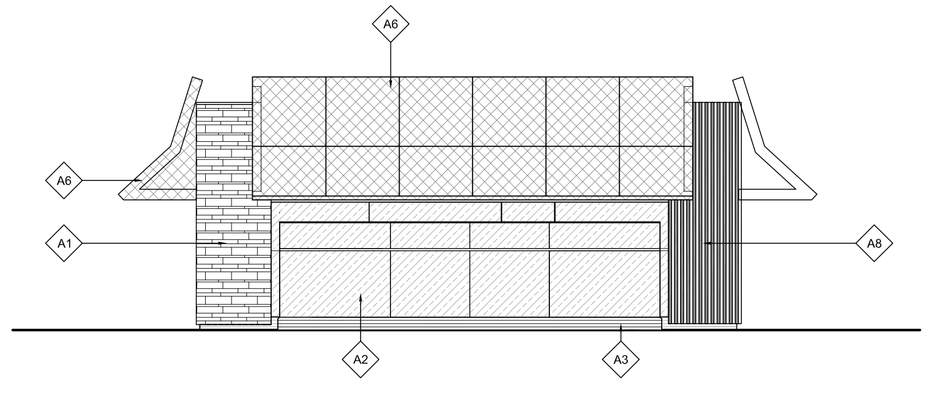


WEST ELEVATION

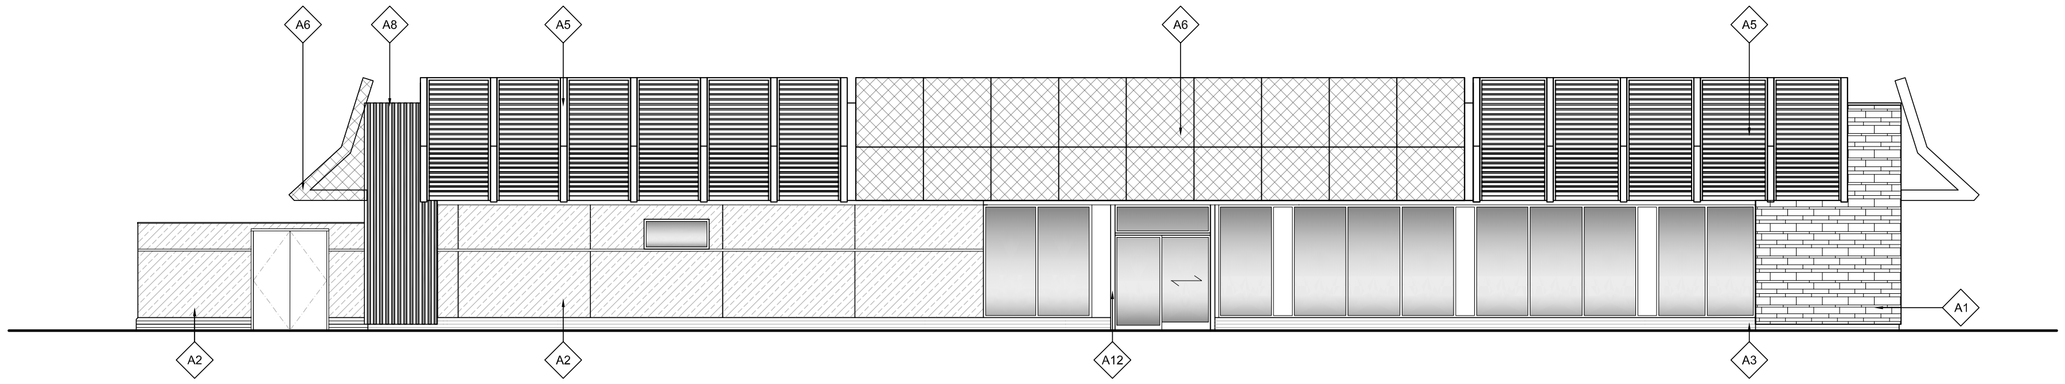

SOUTH ELEVATION

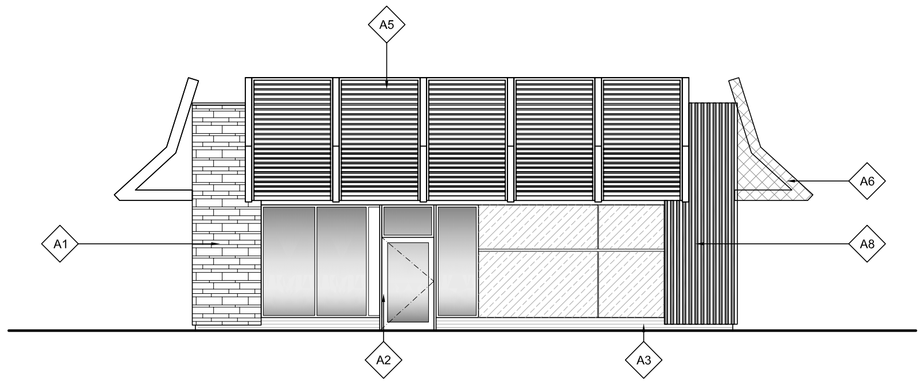

EAST ELEVATION

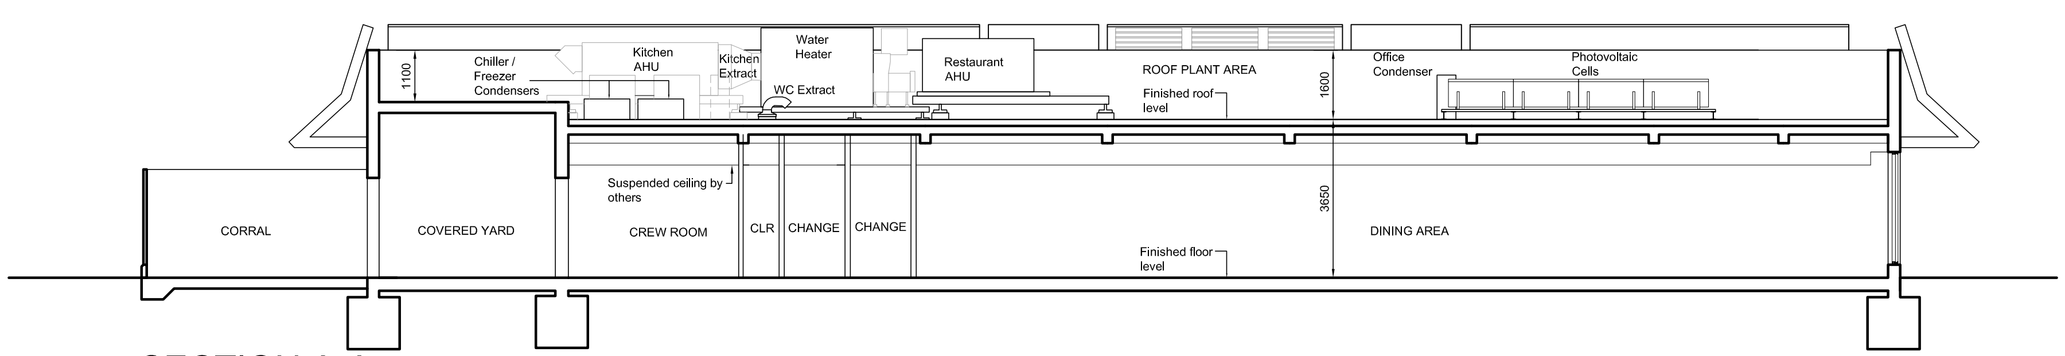

SECTION A-A

Notes:
All drawings to be read in conjunction with all other drawings as noted on issue sheet.

Refer to drawing number 7066-SA-8380-P006 for location of section A-A.

MATERIALS LEGEND

- A1 — 10MM THICK NATURAL STONE TILES. REF: PETRA DI LUSERNA BY GRANITI FIANDRE
- A2 — 8MM TRESPA METEON 'WOOD DECORS' ITALIAN WALNUT NW08. JOINTS RAL 7022.
- A3 — DARK GREY ENGINEERING BRICK.
- A4 — 8MM TRESPA METEON 'UNI COLOURS' ANTHRACITE GREY A.25.8.1. JOINTS RAL 7022
- A5 — LOUVRE PANEL 'FOLDED ROOF'. REYNOBOND ALUMINIUM PANEL. COLOUR: WALNUT BROWN.
- A6 — SOLID 'FOLDED ROOF'. REYNOBOND ALUMINIUM PANEL. COLOUR: RAL 6007 (GREEN).
- A7 — SIGNAGE PANEL AND CANOPY BELOW: REYNOBONB ALUMINIUM COMPOSITE PANEL. COLOUR: WHITE RAL 9010
- A8 — 'VERTICAL BATTENS' - TIMBER EFFECT PROFILE ALUMINIUM.
- A10 — LETTERS RAL 9010 NUMBERS '2' RAL 1023 AND '3,4' RAL 6018
- A12 — DOOR AND WINDOW FRAMES RAL 7022 WITH MATCHING INSULATED INFILL PANELS AND UPSTAND

0 1 2 3 4 5 10
Scale in metres

Scurr Architects
65 Southdown Road
Harpenden
Hertfordshire
AL5 1PE
T: 01582 763999
email: scurr@scurr.co.uk
www.scurr.co.uk
architects ■ designers ■ project managers

DRAFT
FOR COMMENT ONLY

REV.	DATE.	DRAWING REVISIONS.	BY.	CHECKED

GENERAL NOTES:
All works are to be undertaken in accordance with the Building Regulations and the latest British Standards.
All proprietary materials and products are to be used strictly in accordance with the manufacturer's recommendations.
All dimensions to be checked on site prior to construction.
All risks assessed to comply with the designer's responsibility under the Construction (Design Management) Regulations 2015.

PROPOSED DEVELOPMENT AT — STORE No :-
Avenue One — NB8380
LETCHWORTH GARDEN CITY

ON BEHALF OF :-
McDonald's Restaurants Ltd

DRAWING TITLE :-
Proposed Elevations and Section

SO140

DRAWN BY	CHECKED BY	DRAWING No.
JK		7066-SA-8380-P005
SCALE & SIZE	DATE	
1:100@A1	Dec 2016	

Scurr Architects
65 Southdown Road
Harpenden
Hertfordshire
AL5 1PE
T: 01582 763999
email: scurr@scurr.co.uk
www.scurr.co.uk
architects ■ designers ■ project managers

© Copyright McDonald's Restaurants & Scurr Architects