


FOR APPROVAL

Location
122 GAUNTS WAY
LETCHWORTH

Title
BLOCK PLAN

Scale 1:200 @ A3	Drawn SB/KC	Checked HE	Date SEP 24
Drawing Number 1929_YPUK_P002	Revision P2		

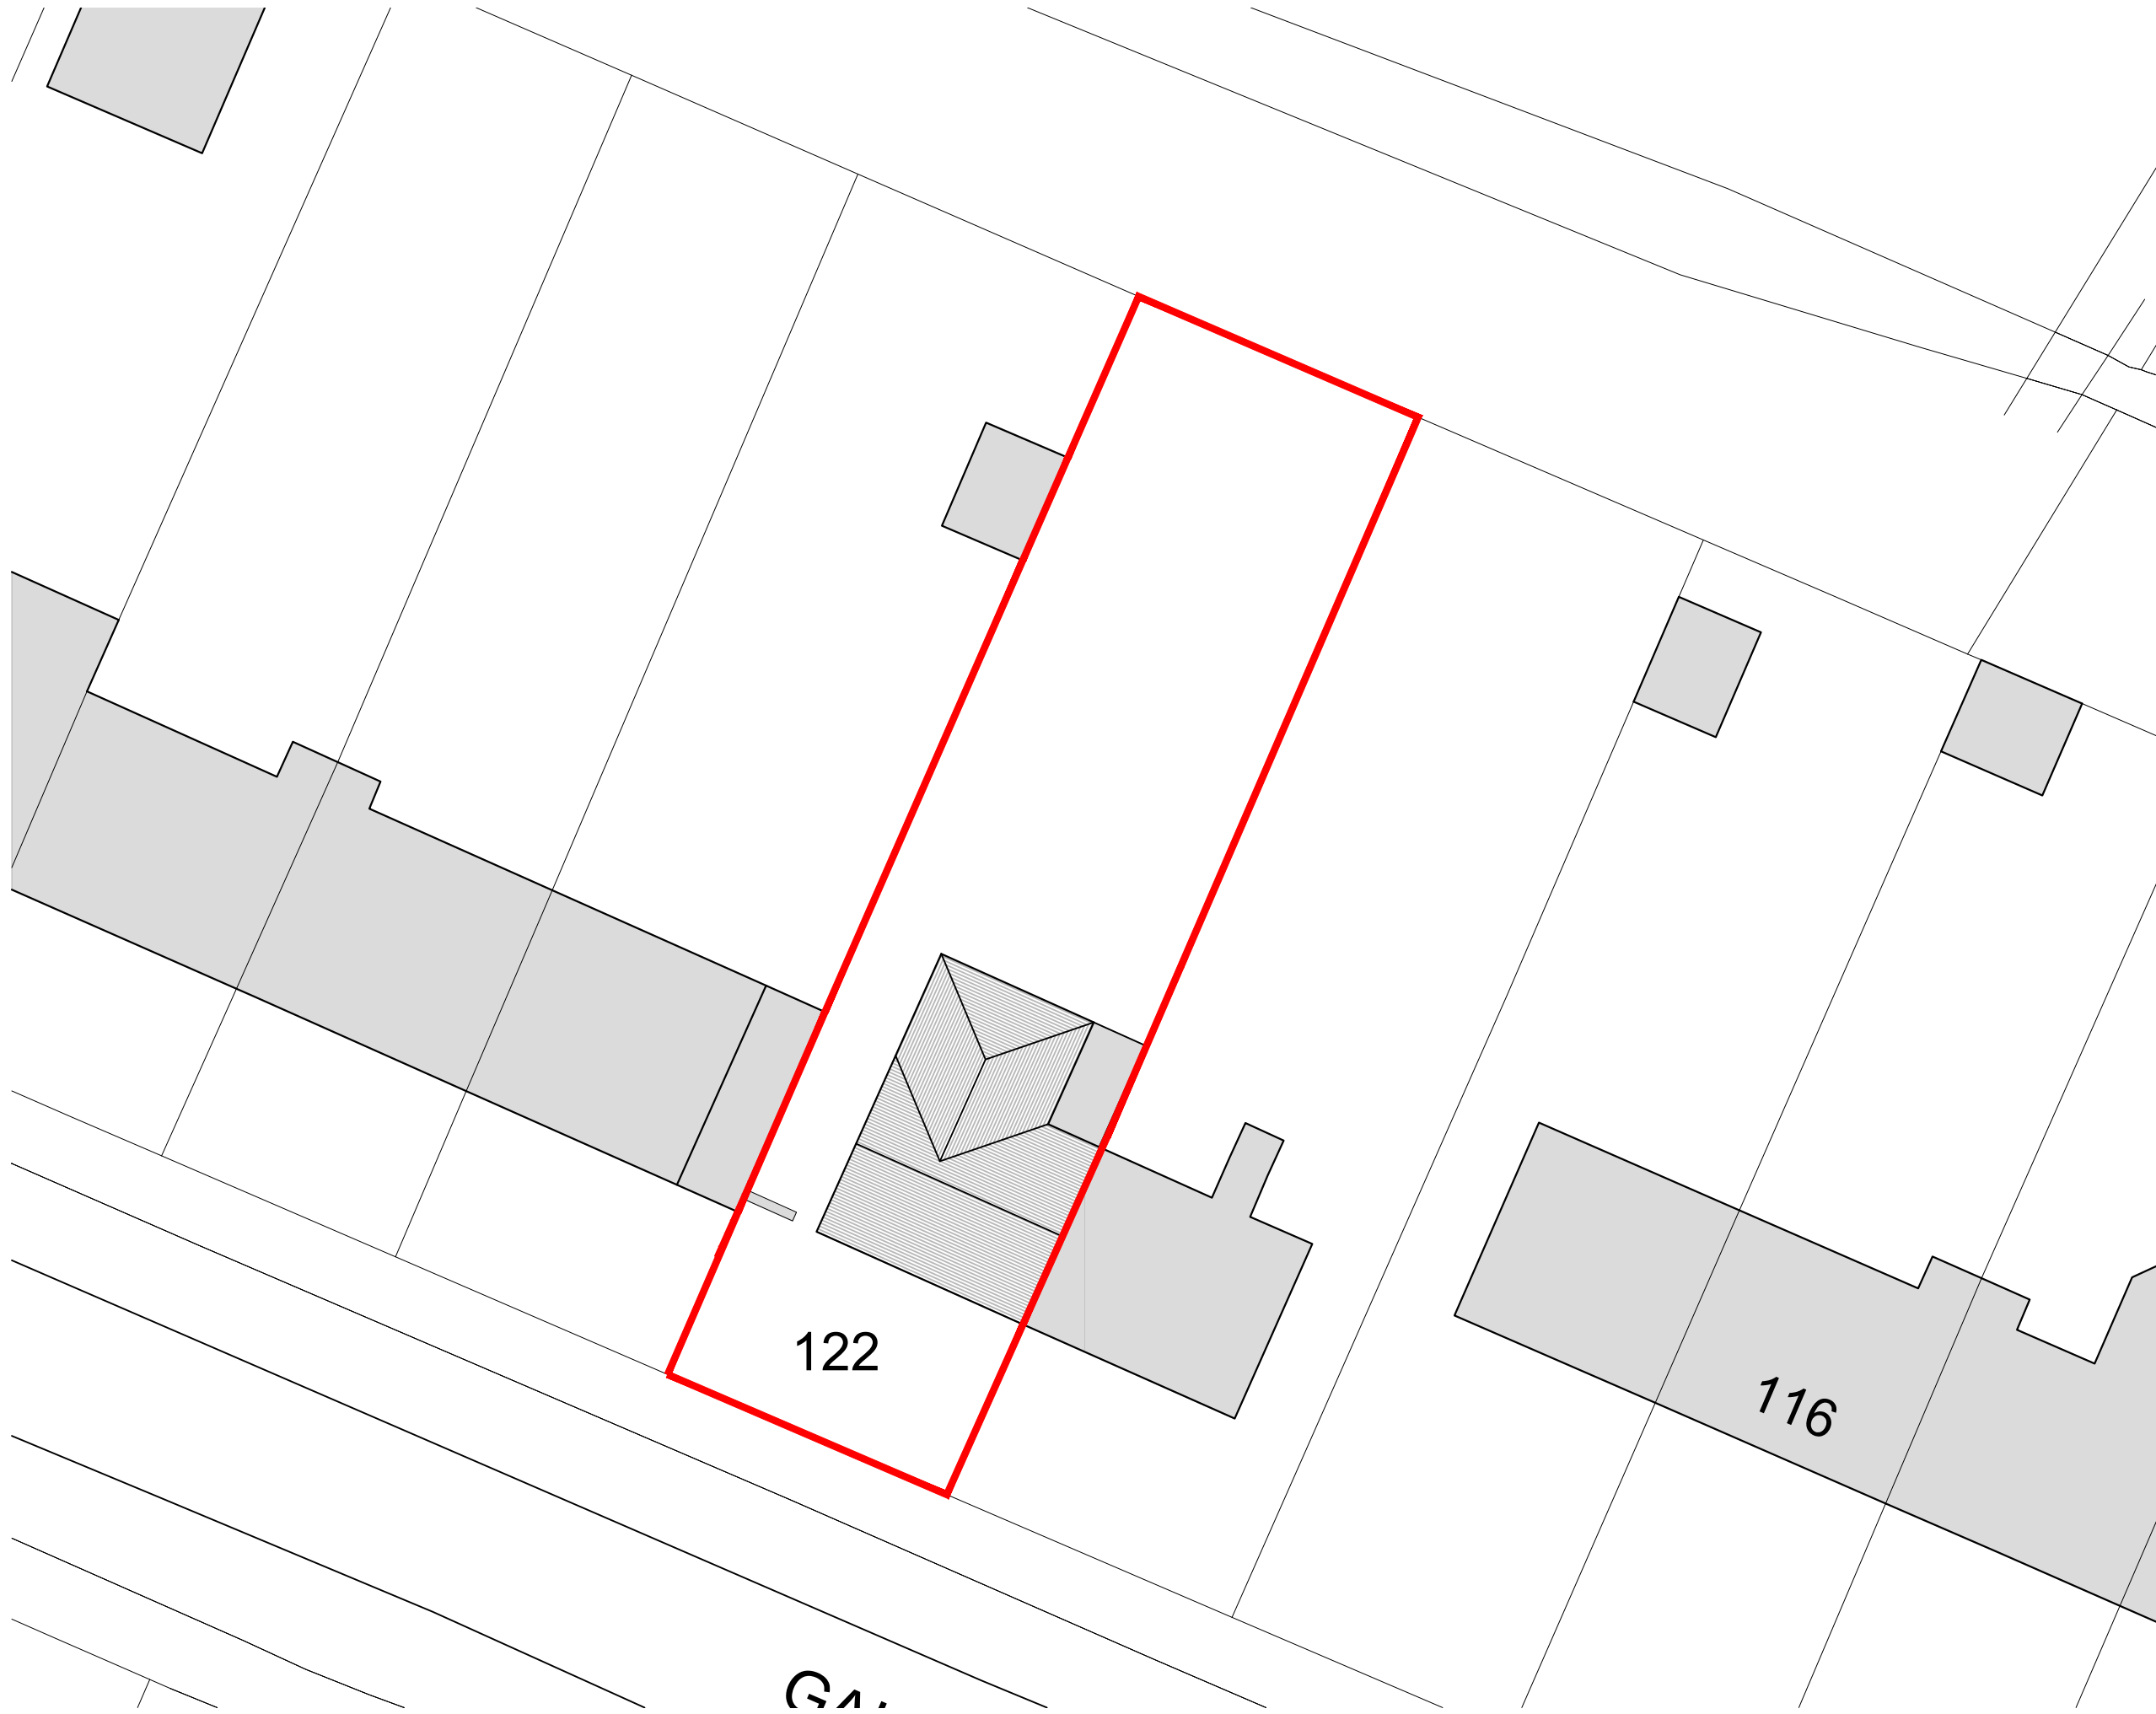

YOURPLANS
Planning design specialists