


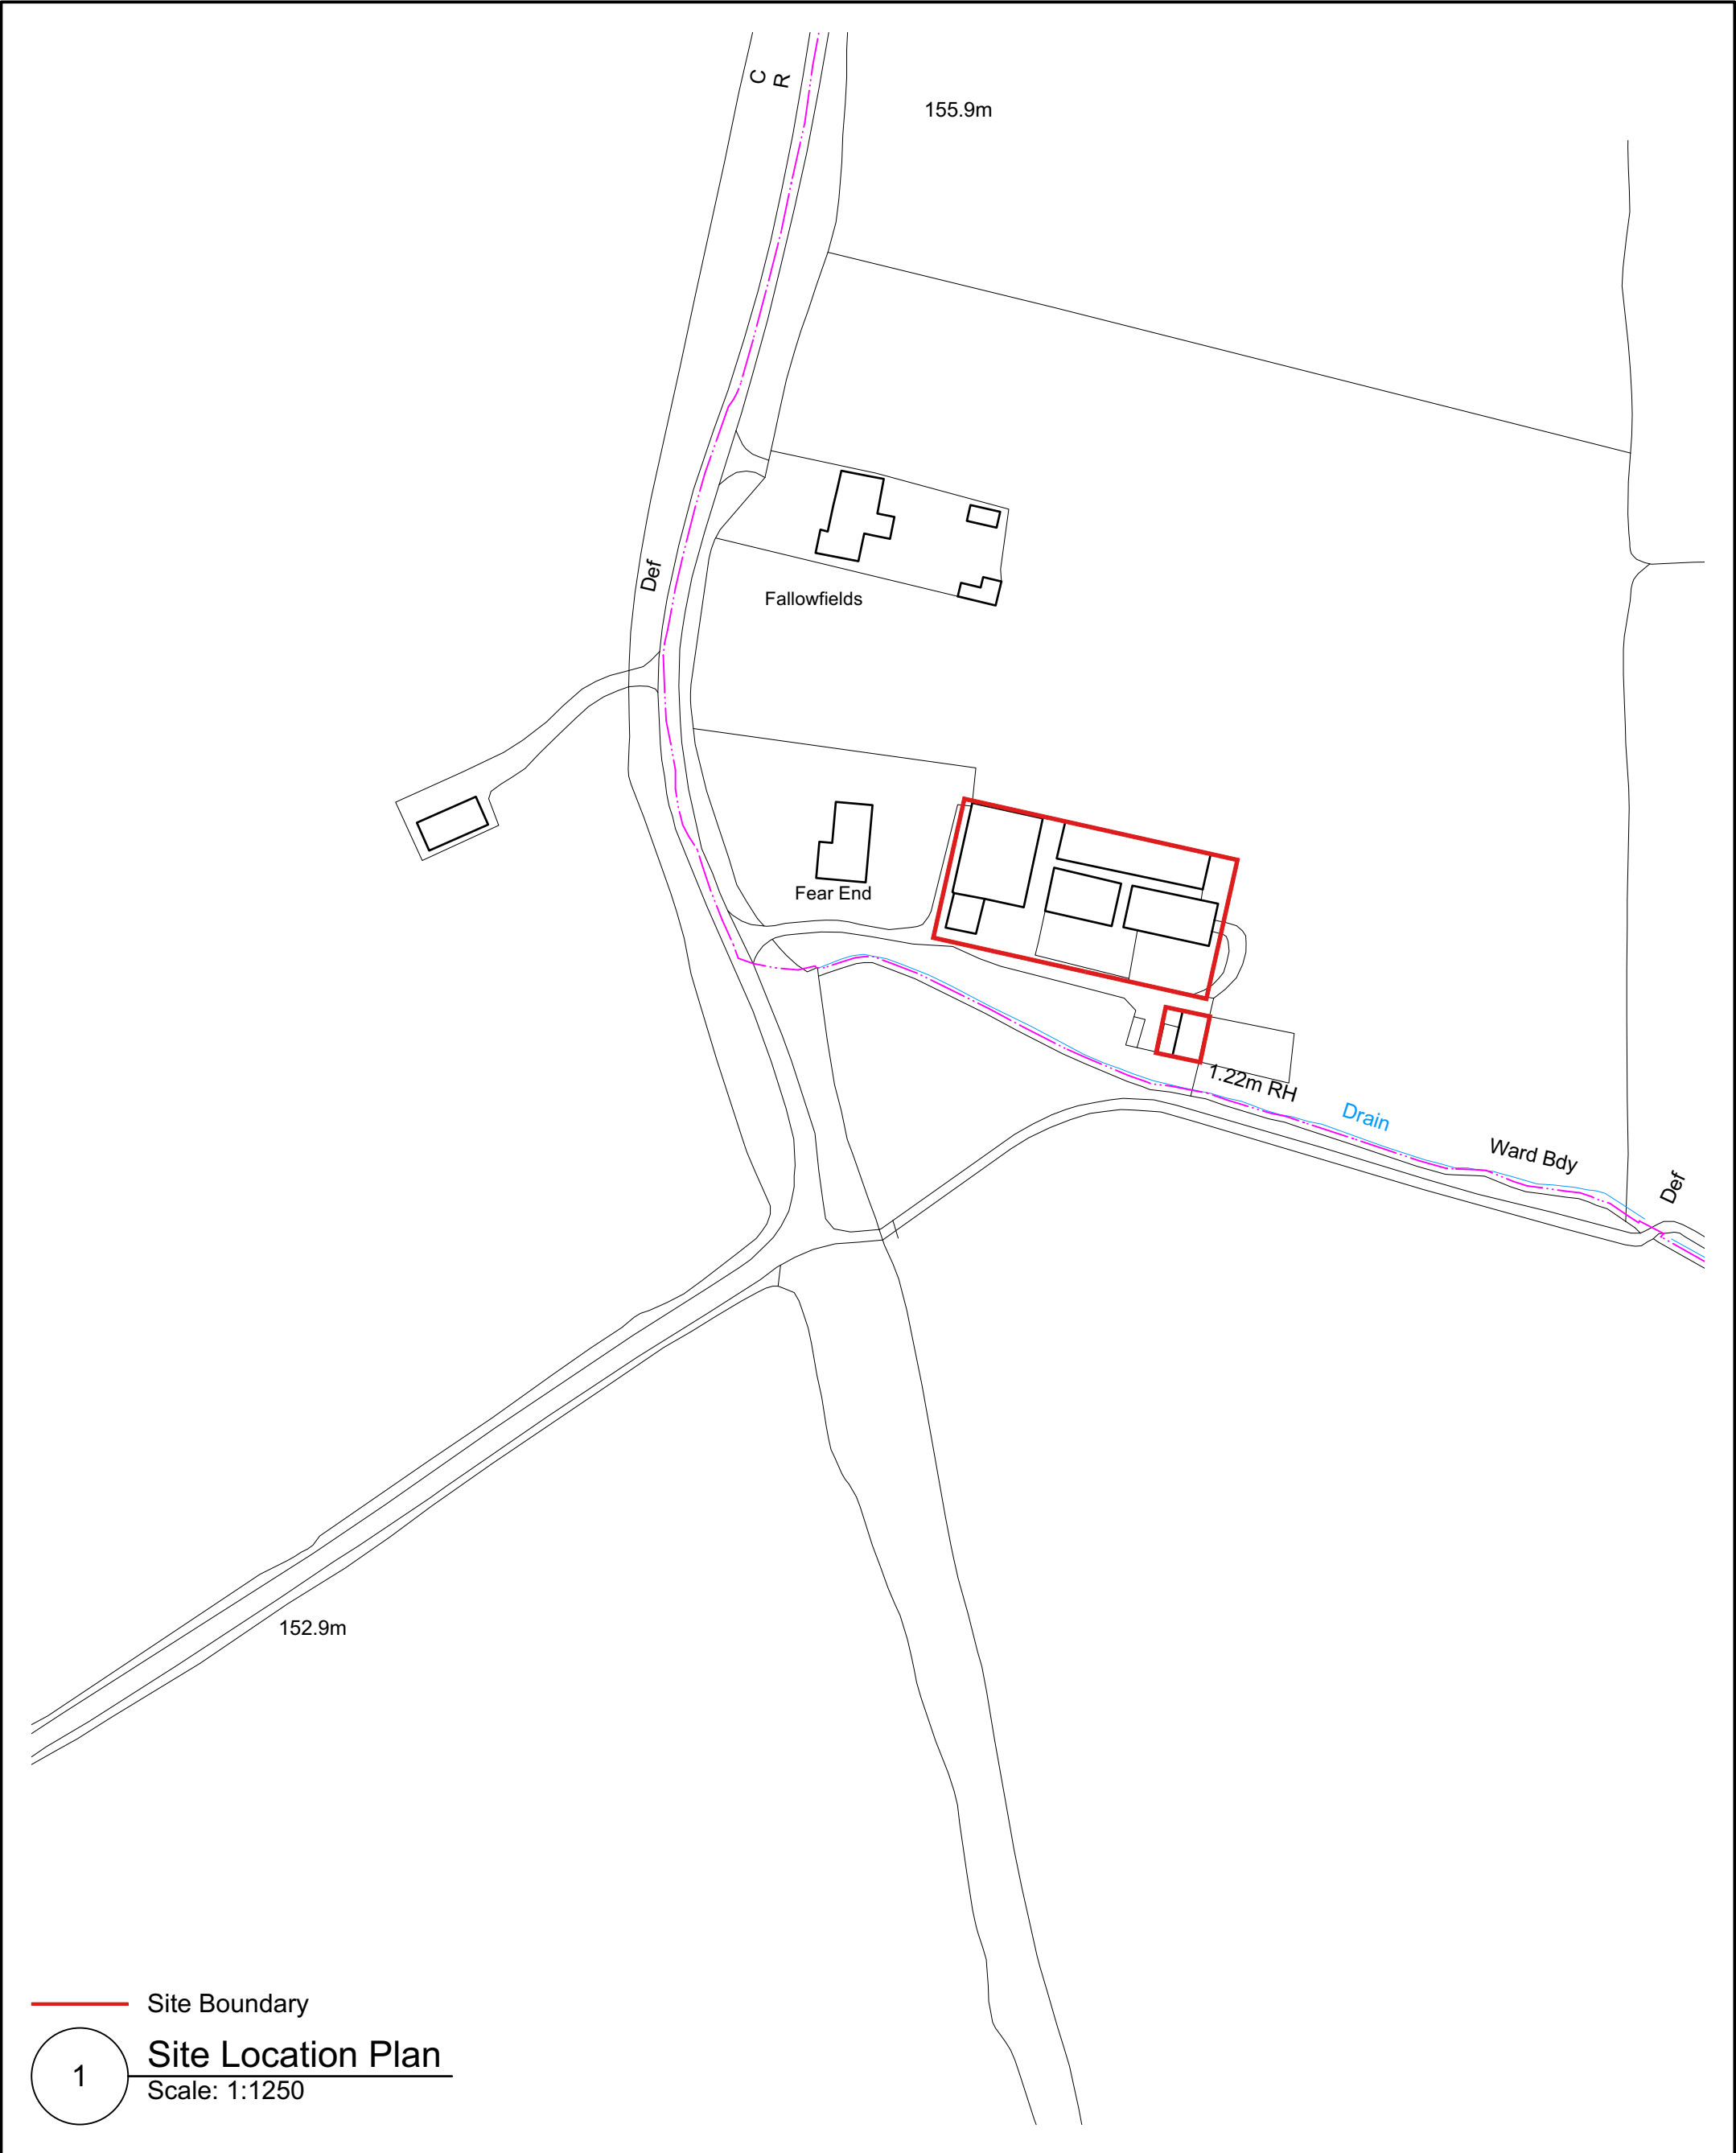

Notes:

REVISION	DATE	AMENDMENT

0

10

20

30

40

50m

N

SWORDERS

Agricultural Commercial Residential

SURVEYORS | PLANNERS | ARCHITECTS

HERTFORDSHIRE | NORFOLK | WARWICKSHIRE | SOMERSET

Phone (01279) 771188 | E-mail post@sworders.com

ANY ORDNANCE SURVEY DATA USED IS BASED UPON THE ORDNANCE SURVEY MAP WITH THE SANCTION OF THE CONTROLLER OF HM STATIONERY OFFICE. CROWN COPYRIGHT RESERVED ORDNANCE SURVEY LICENCE NUMBER LG0151.

NO RESPONSIBILITY CAN BE TAKEN FOR ANY RELIANCE BASED ON THE INFORMATION CONTAINED HEREIN.

SCHEME

REDEVELOPMENT AT FEARS END, SANDON

TITLE

ORDNANCE SURVEY SITE LOCATION PLAN

PAPER SIZE	A3L		
SCALE	1:1250	DRAWN BY	RB
		CHECKED BY	JS

CLIENT No.	DRAWING No.	REVISION
CAM3064	222140-PL-0-001	