




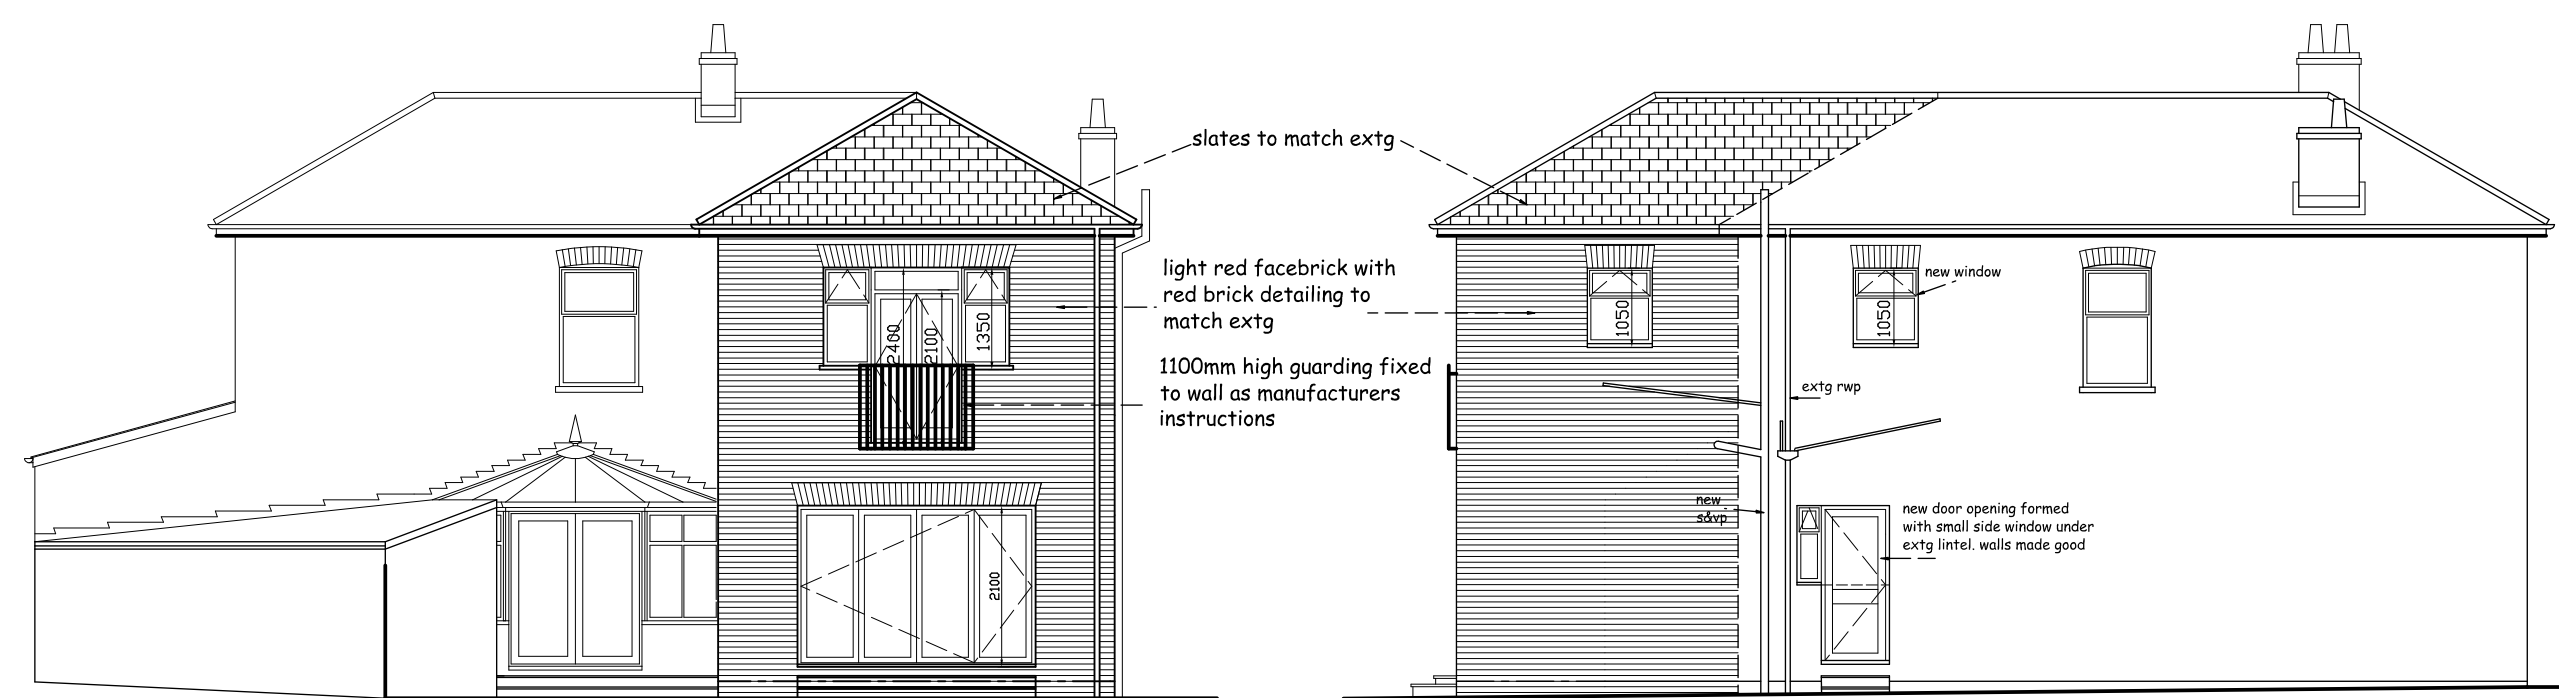


SIDE ELEVATION

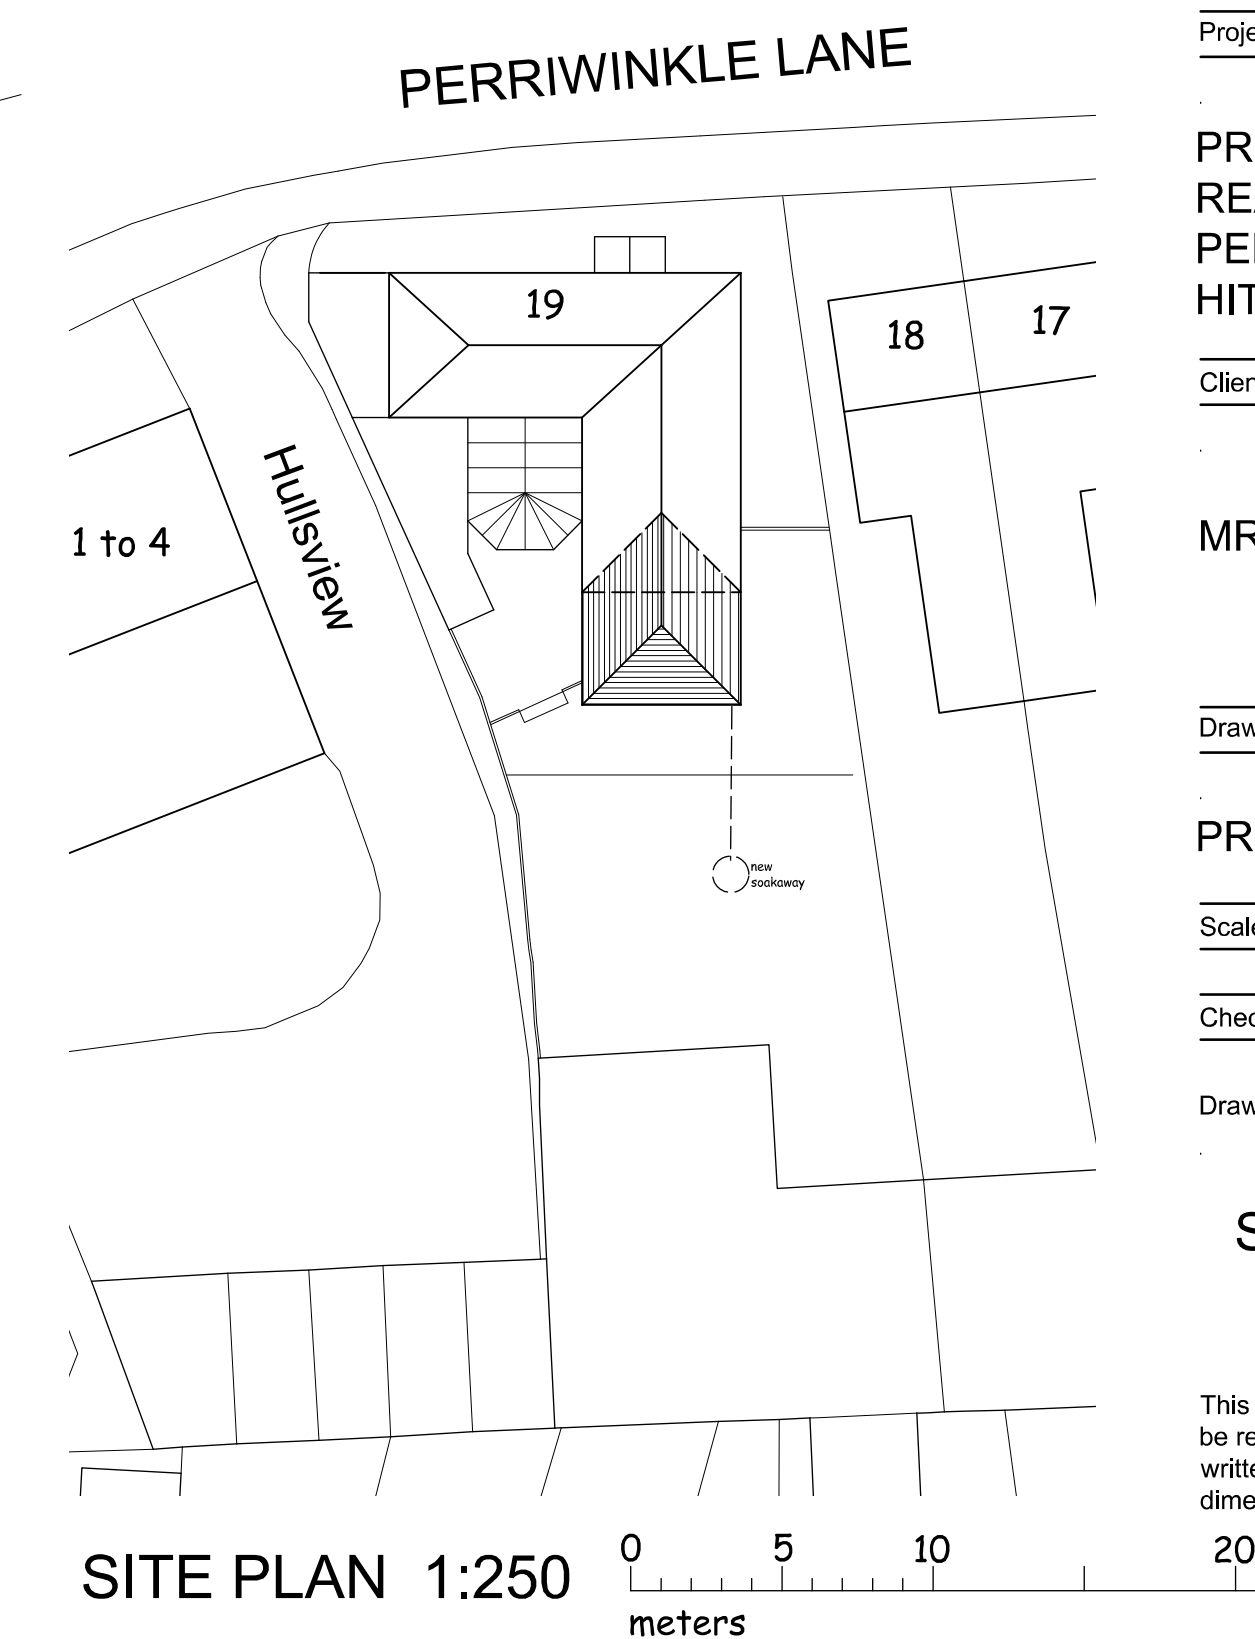

SIDE ELEVATION

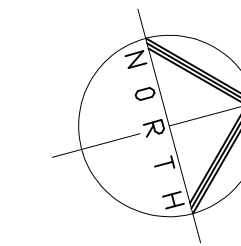


SITE PLAN 1:250


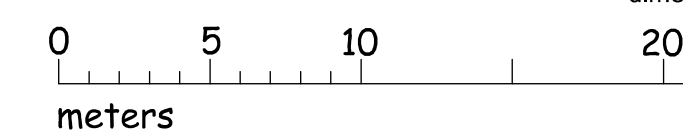


SHA/17/02C

This drawing and design is copyright and must not be reproduced in part or in whole without prior written consent. Contractors must verify all dimensions on site before commencing work

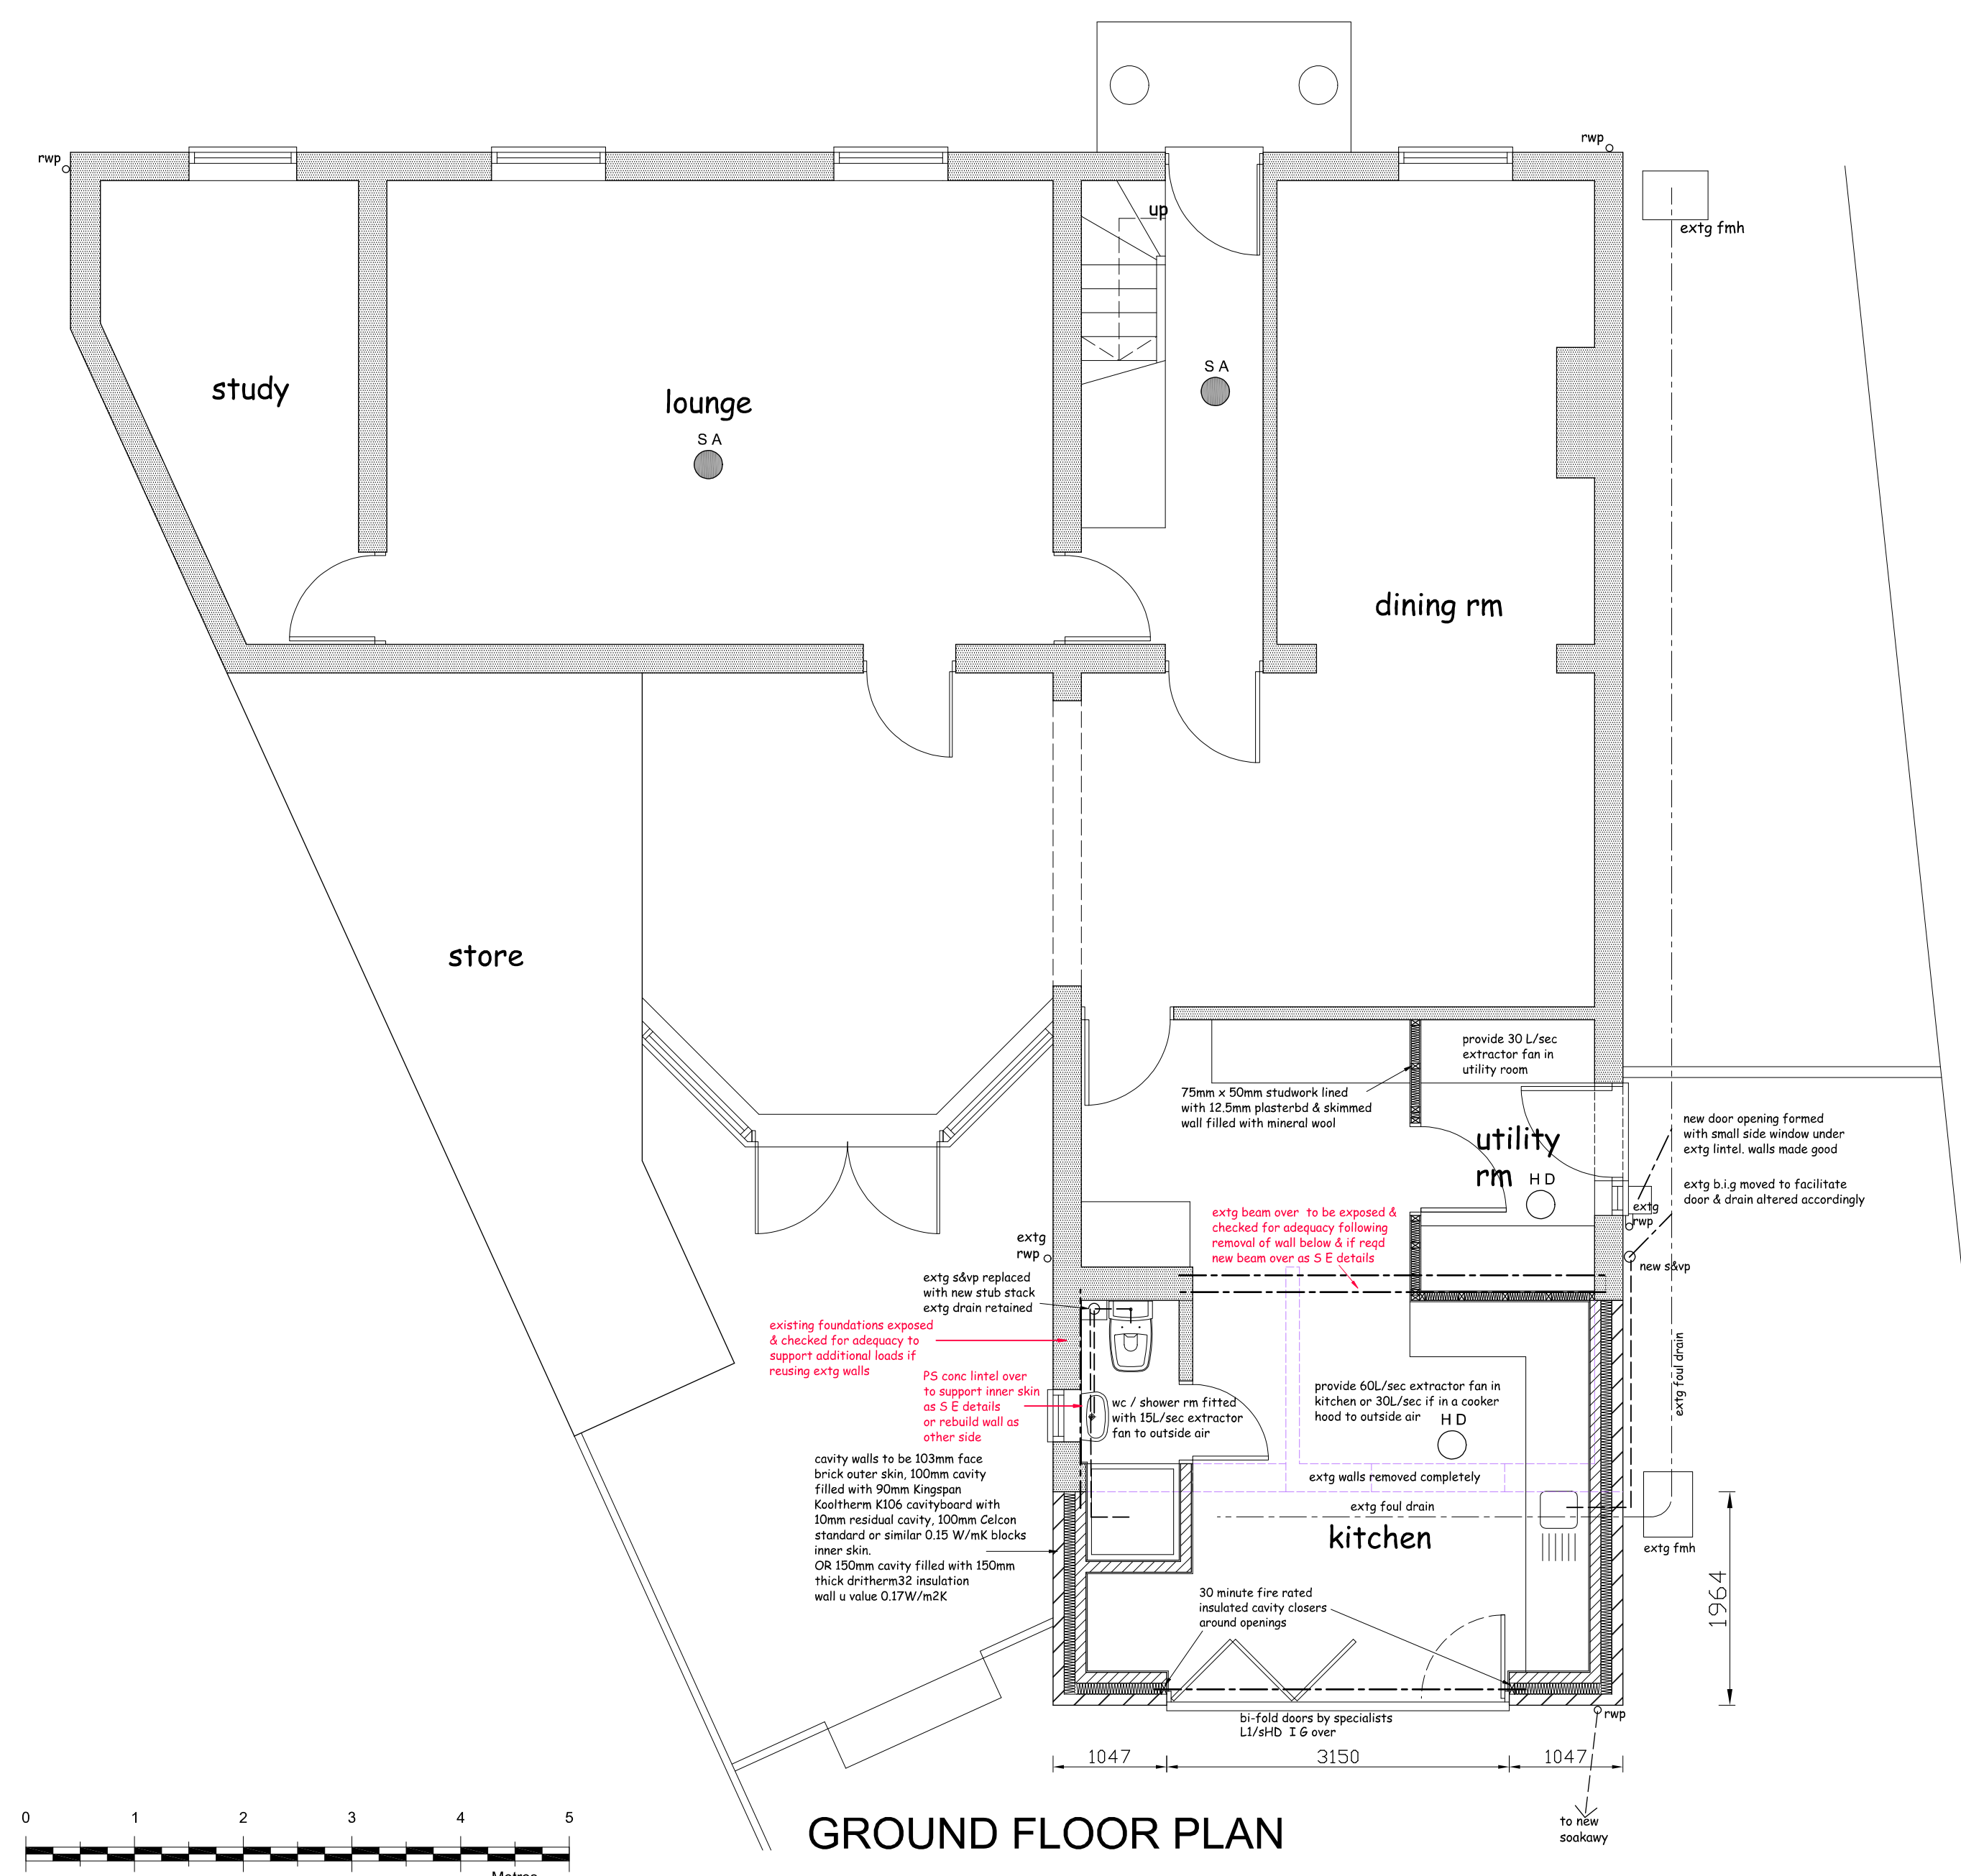

GROUND FLOOR PLAN

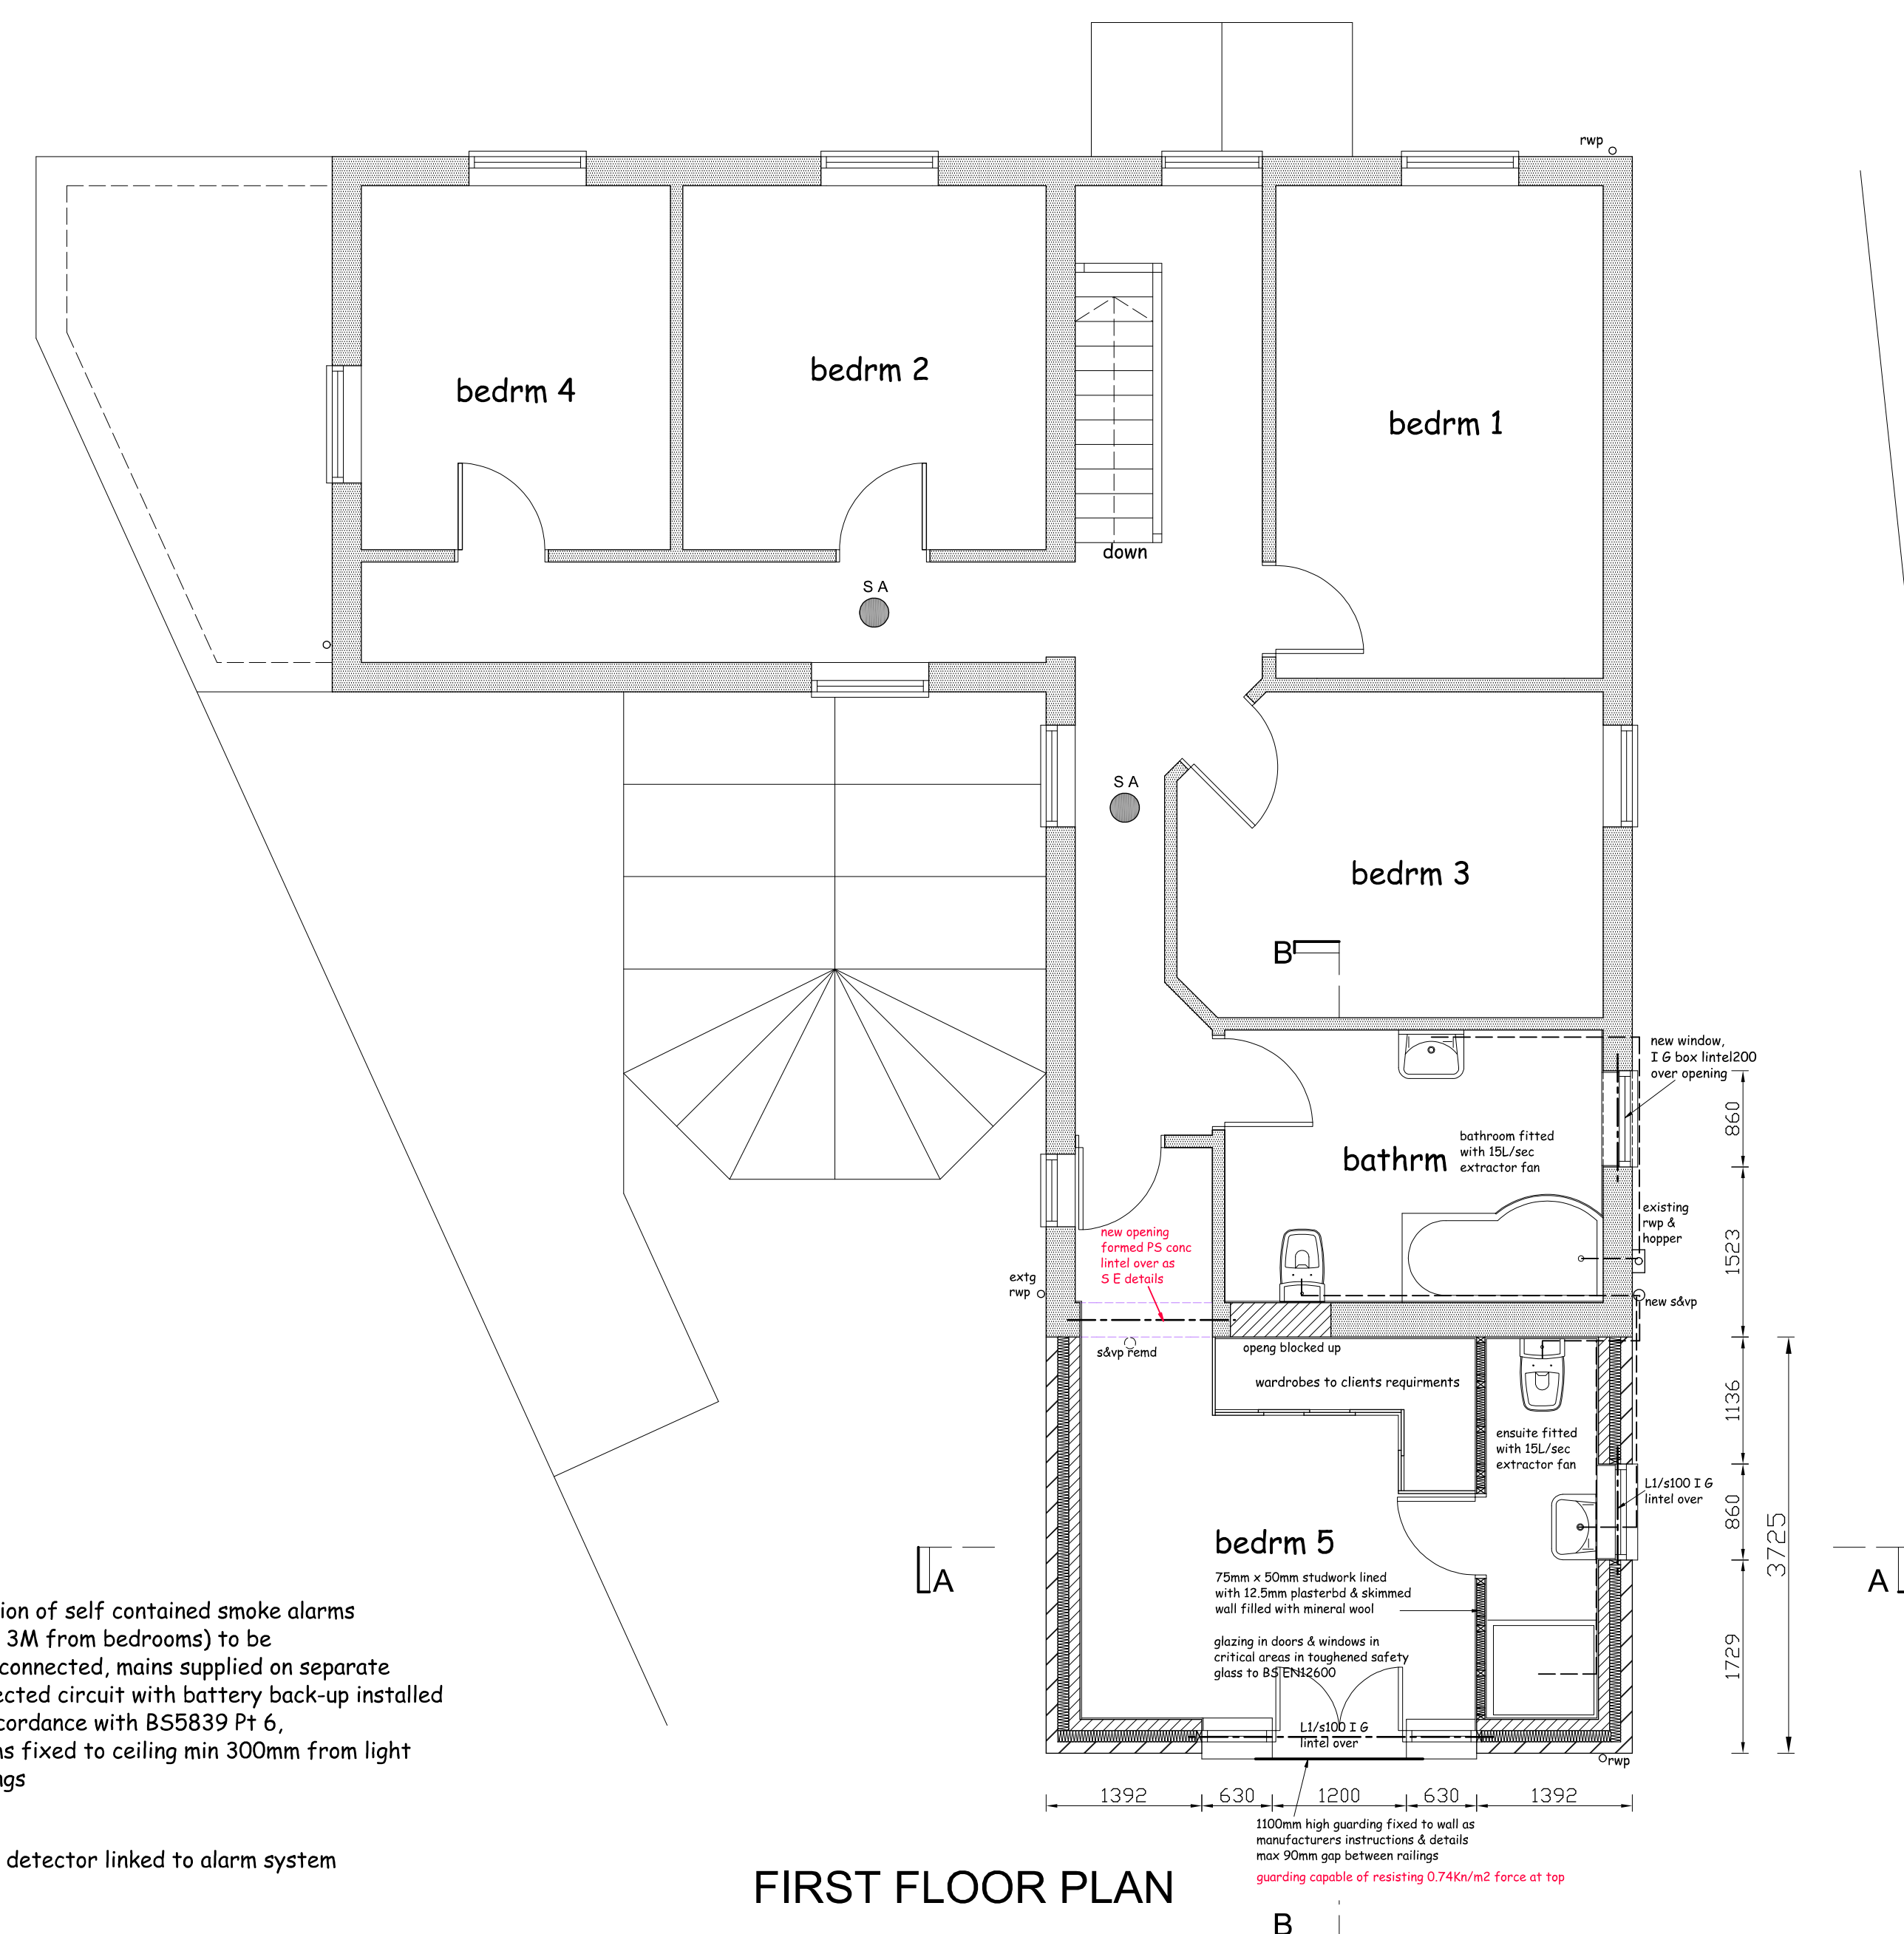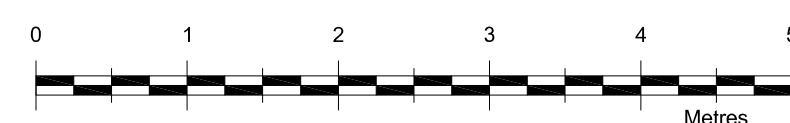

FIRST FLOOR PLAN



- S A**  - position of self contained smoke alarms (Max 3M from bedrooms) to be interconnected, mains supplied on separate protected circuit with battery back-up installed in accordance with BS5839 Pt 6, alarms fixed to ceiling min 300mm from light fittings
- H D**  - Heat detector linked to alarm system