




NOTES

The designs and details on this drawing are copyright and must not be reproduced without the written permission of the designer.

Contractors are to check all sizes and dimensions before setting out any site or shopwork. Any errors or discrepancies to be reported to the designer.

Do not scale off this drawing.


REVISIONS	DATE
Rev A - General updates, heights lowered and materials amended	04.01.24
Rev B - Bat/Swift boxes added	09.02.24 JB
Rev C - Amended render finish	23.02.24 JB
Rev D - NMA, ATM relocated, double door amended to a single entrance door.	18.03.25 CP

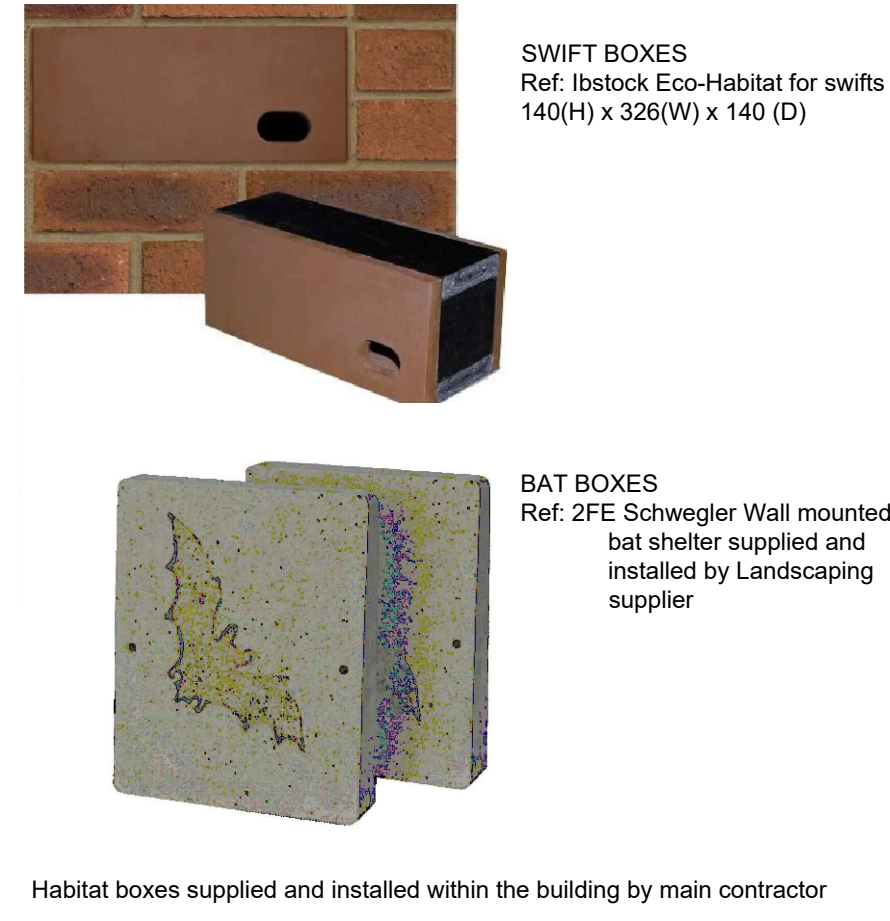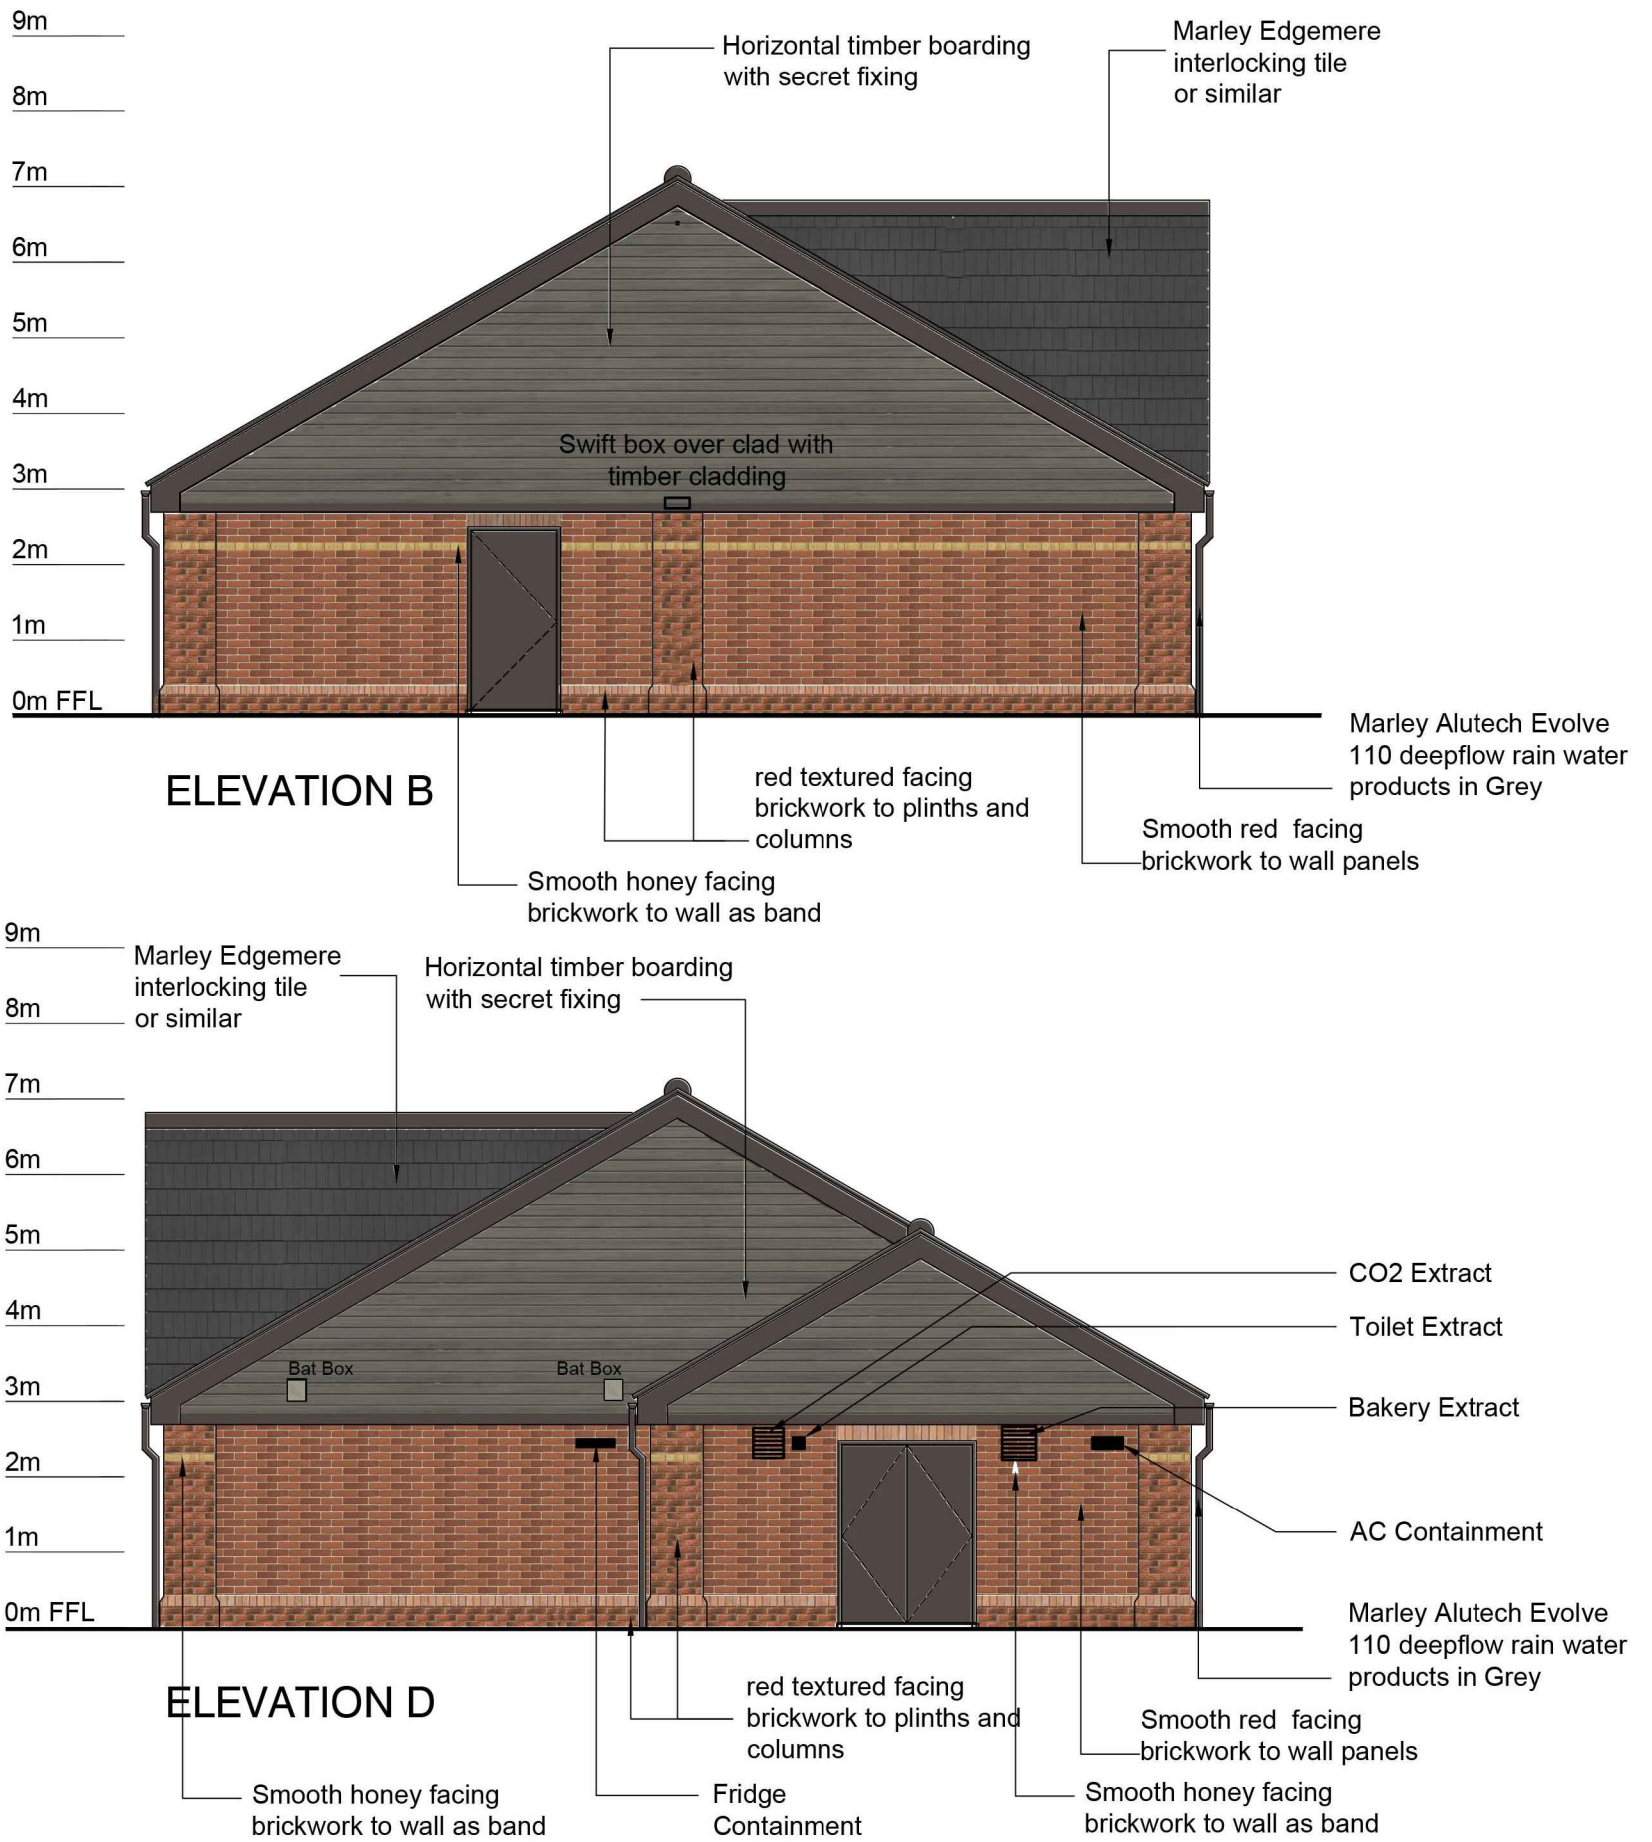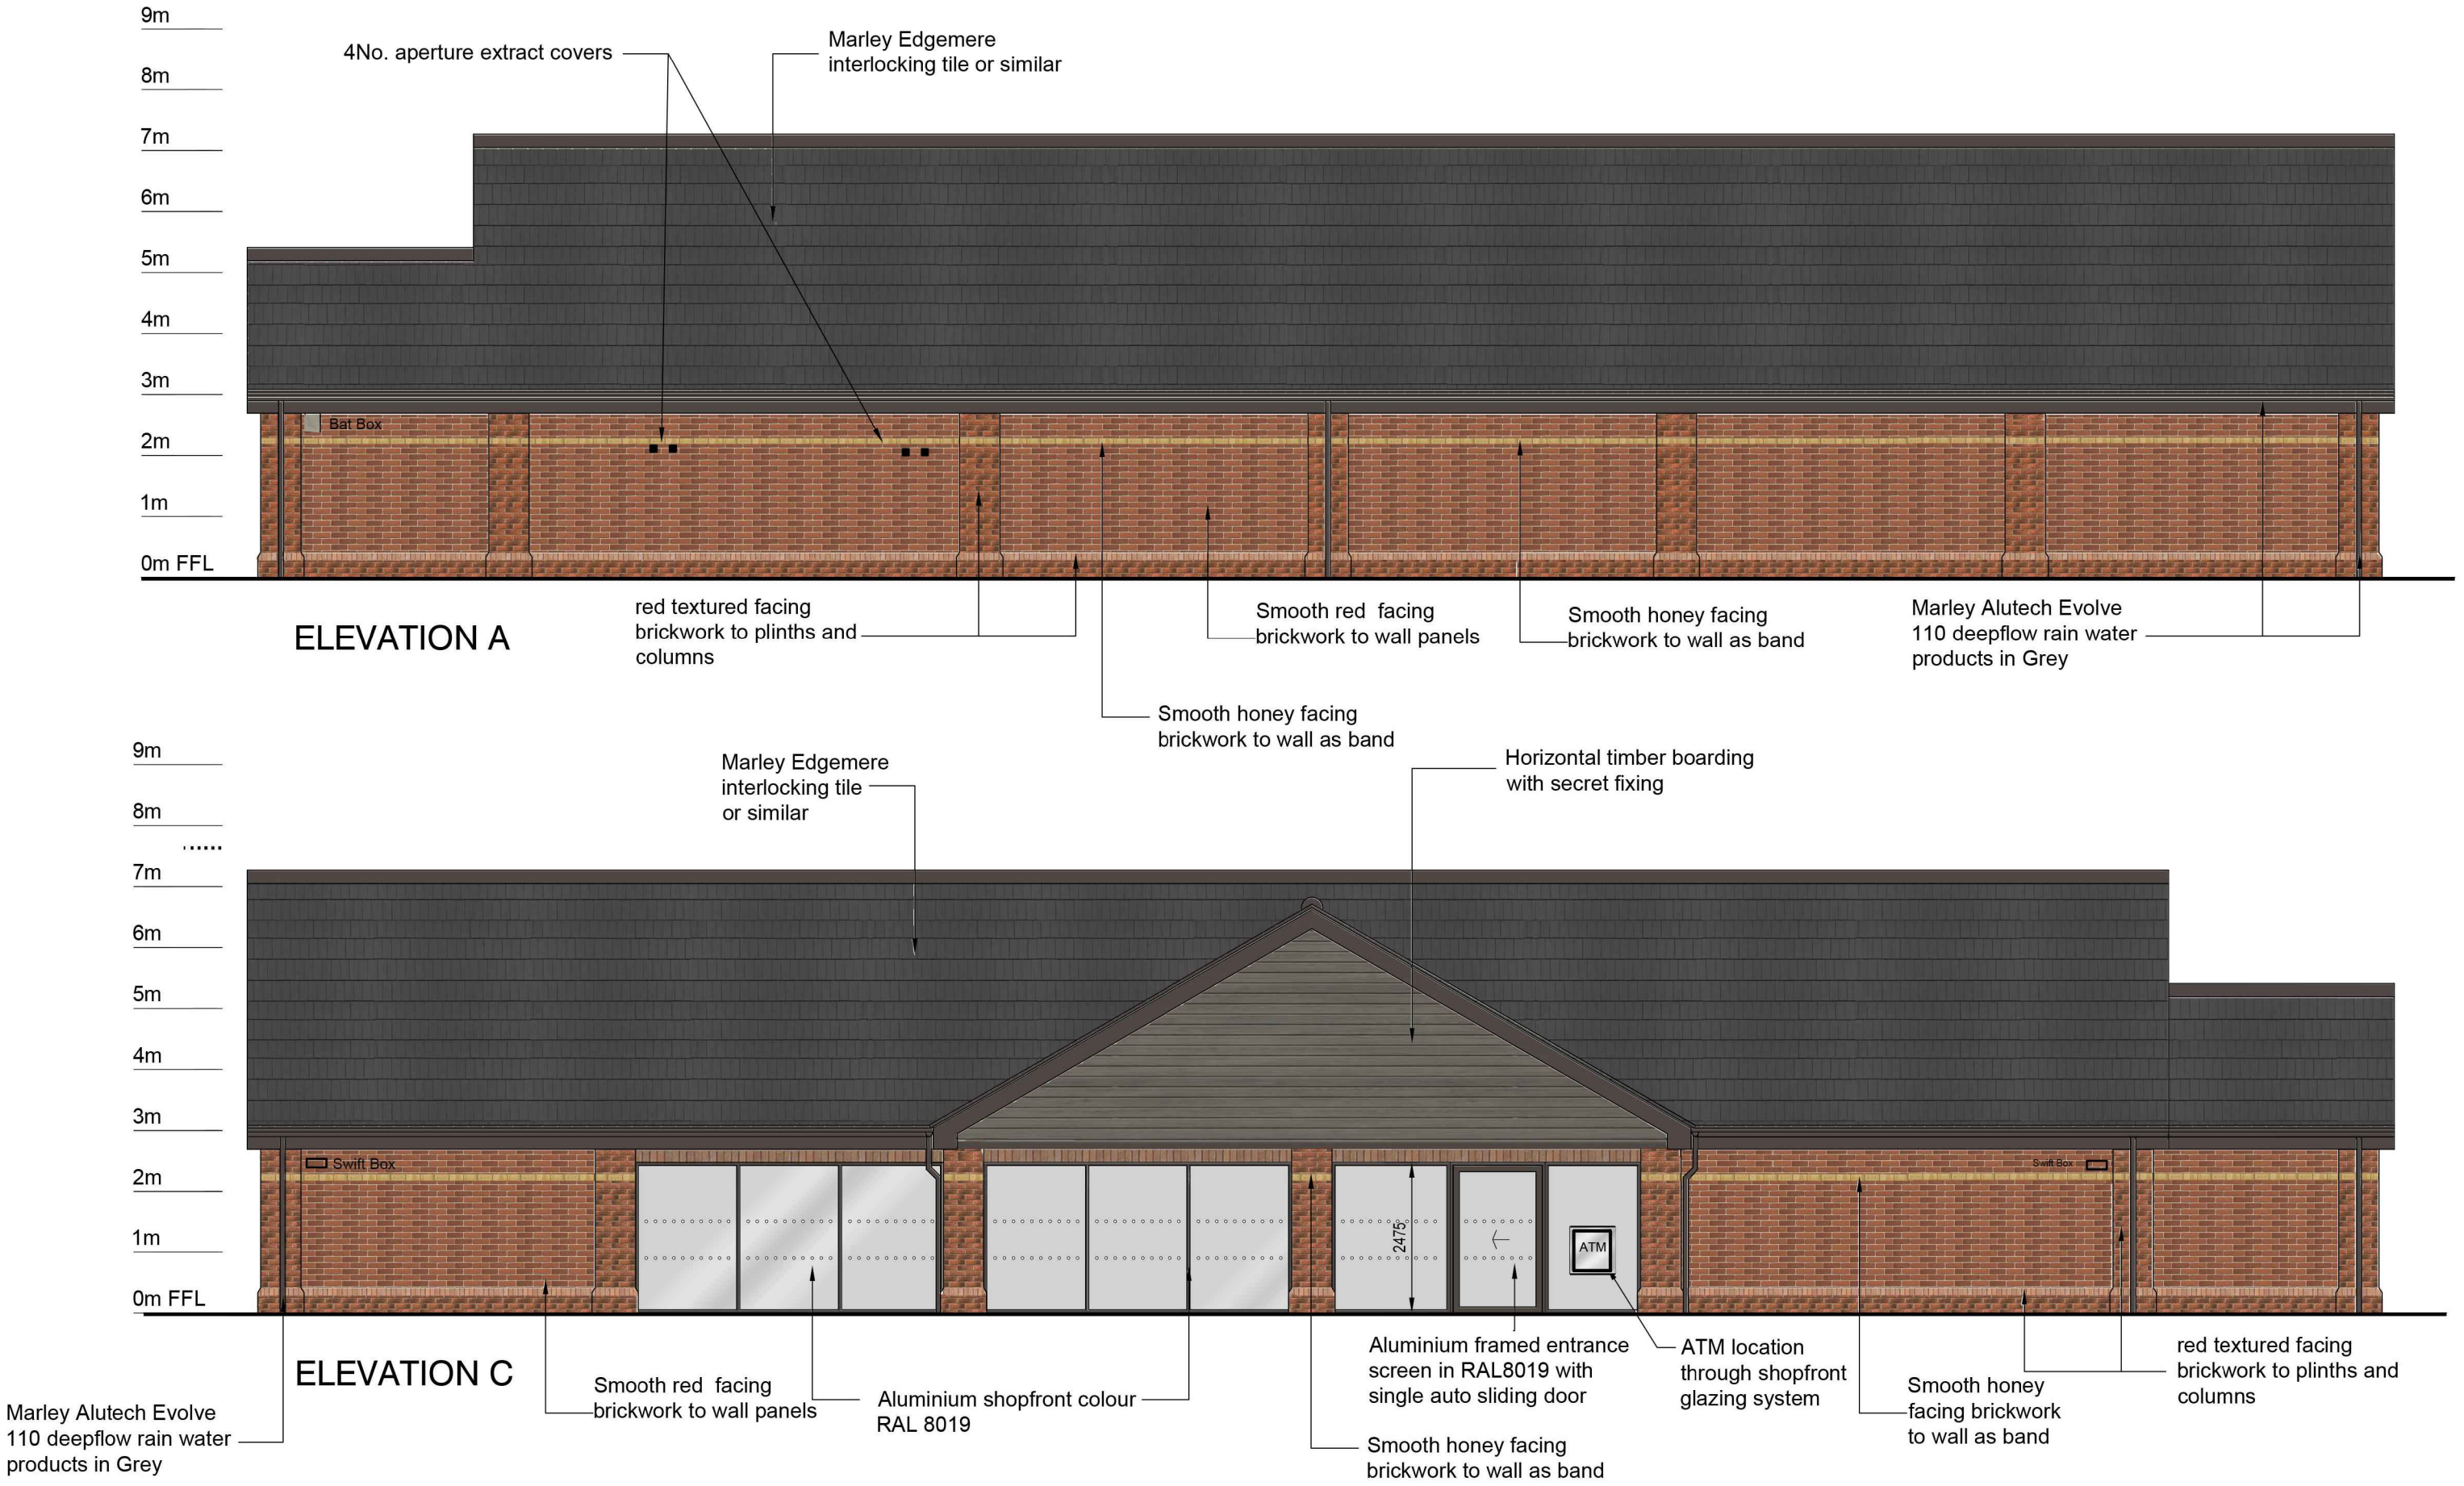


Habitat boxes supplied and installed within the building by main contractor

LEGEND


- TYPE A red smooth facing brickwork to MAIN WALLS
- TYPE B feature honey band facing brickwork to MAIN WALLS
- TYPE C feature soldier course as plinth band textured red multi
- TYPE D feature facing brick to columns in textured red multi
- TYPE E feature facing brick to plinth in textured red multi

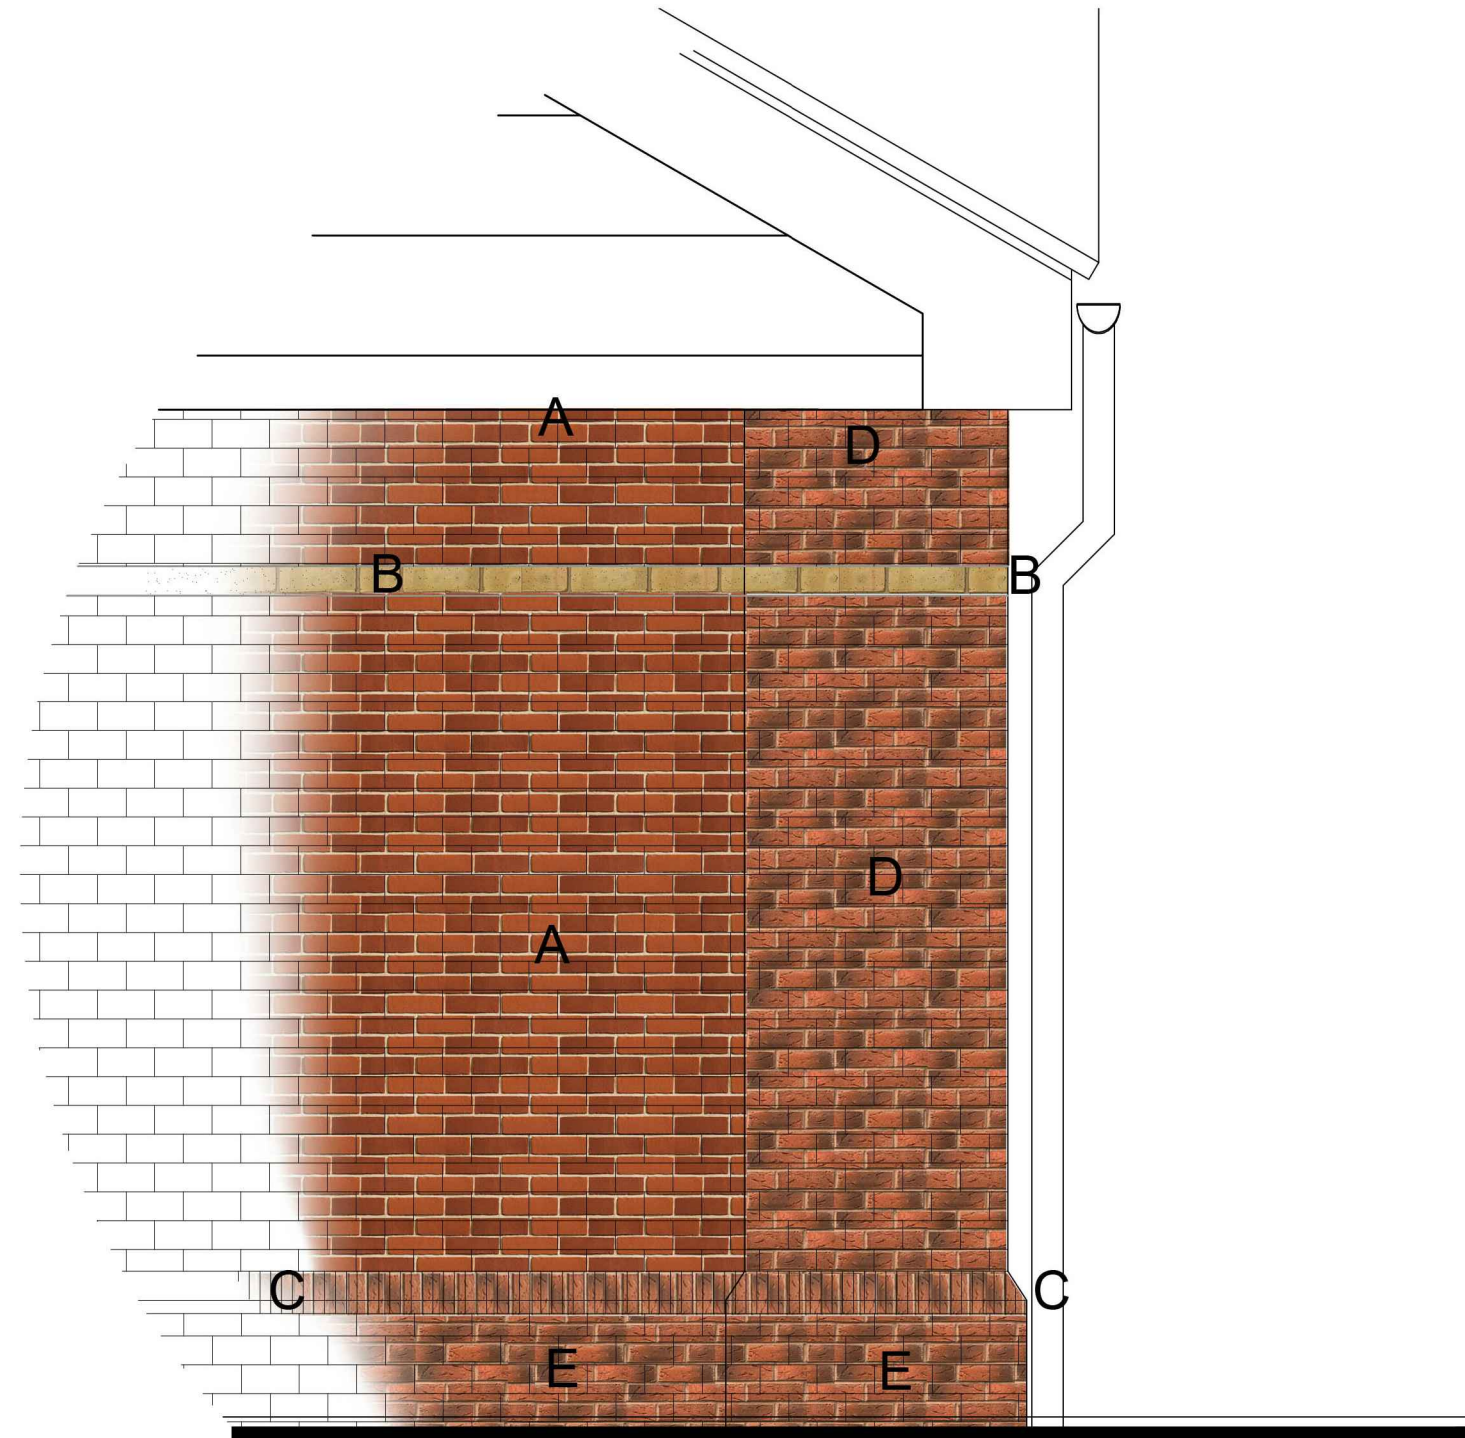

Part Wall Elevation @1:20 scale

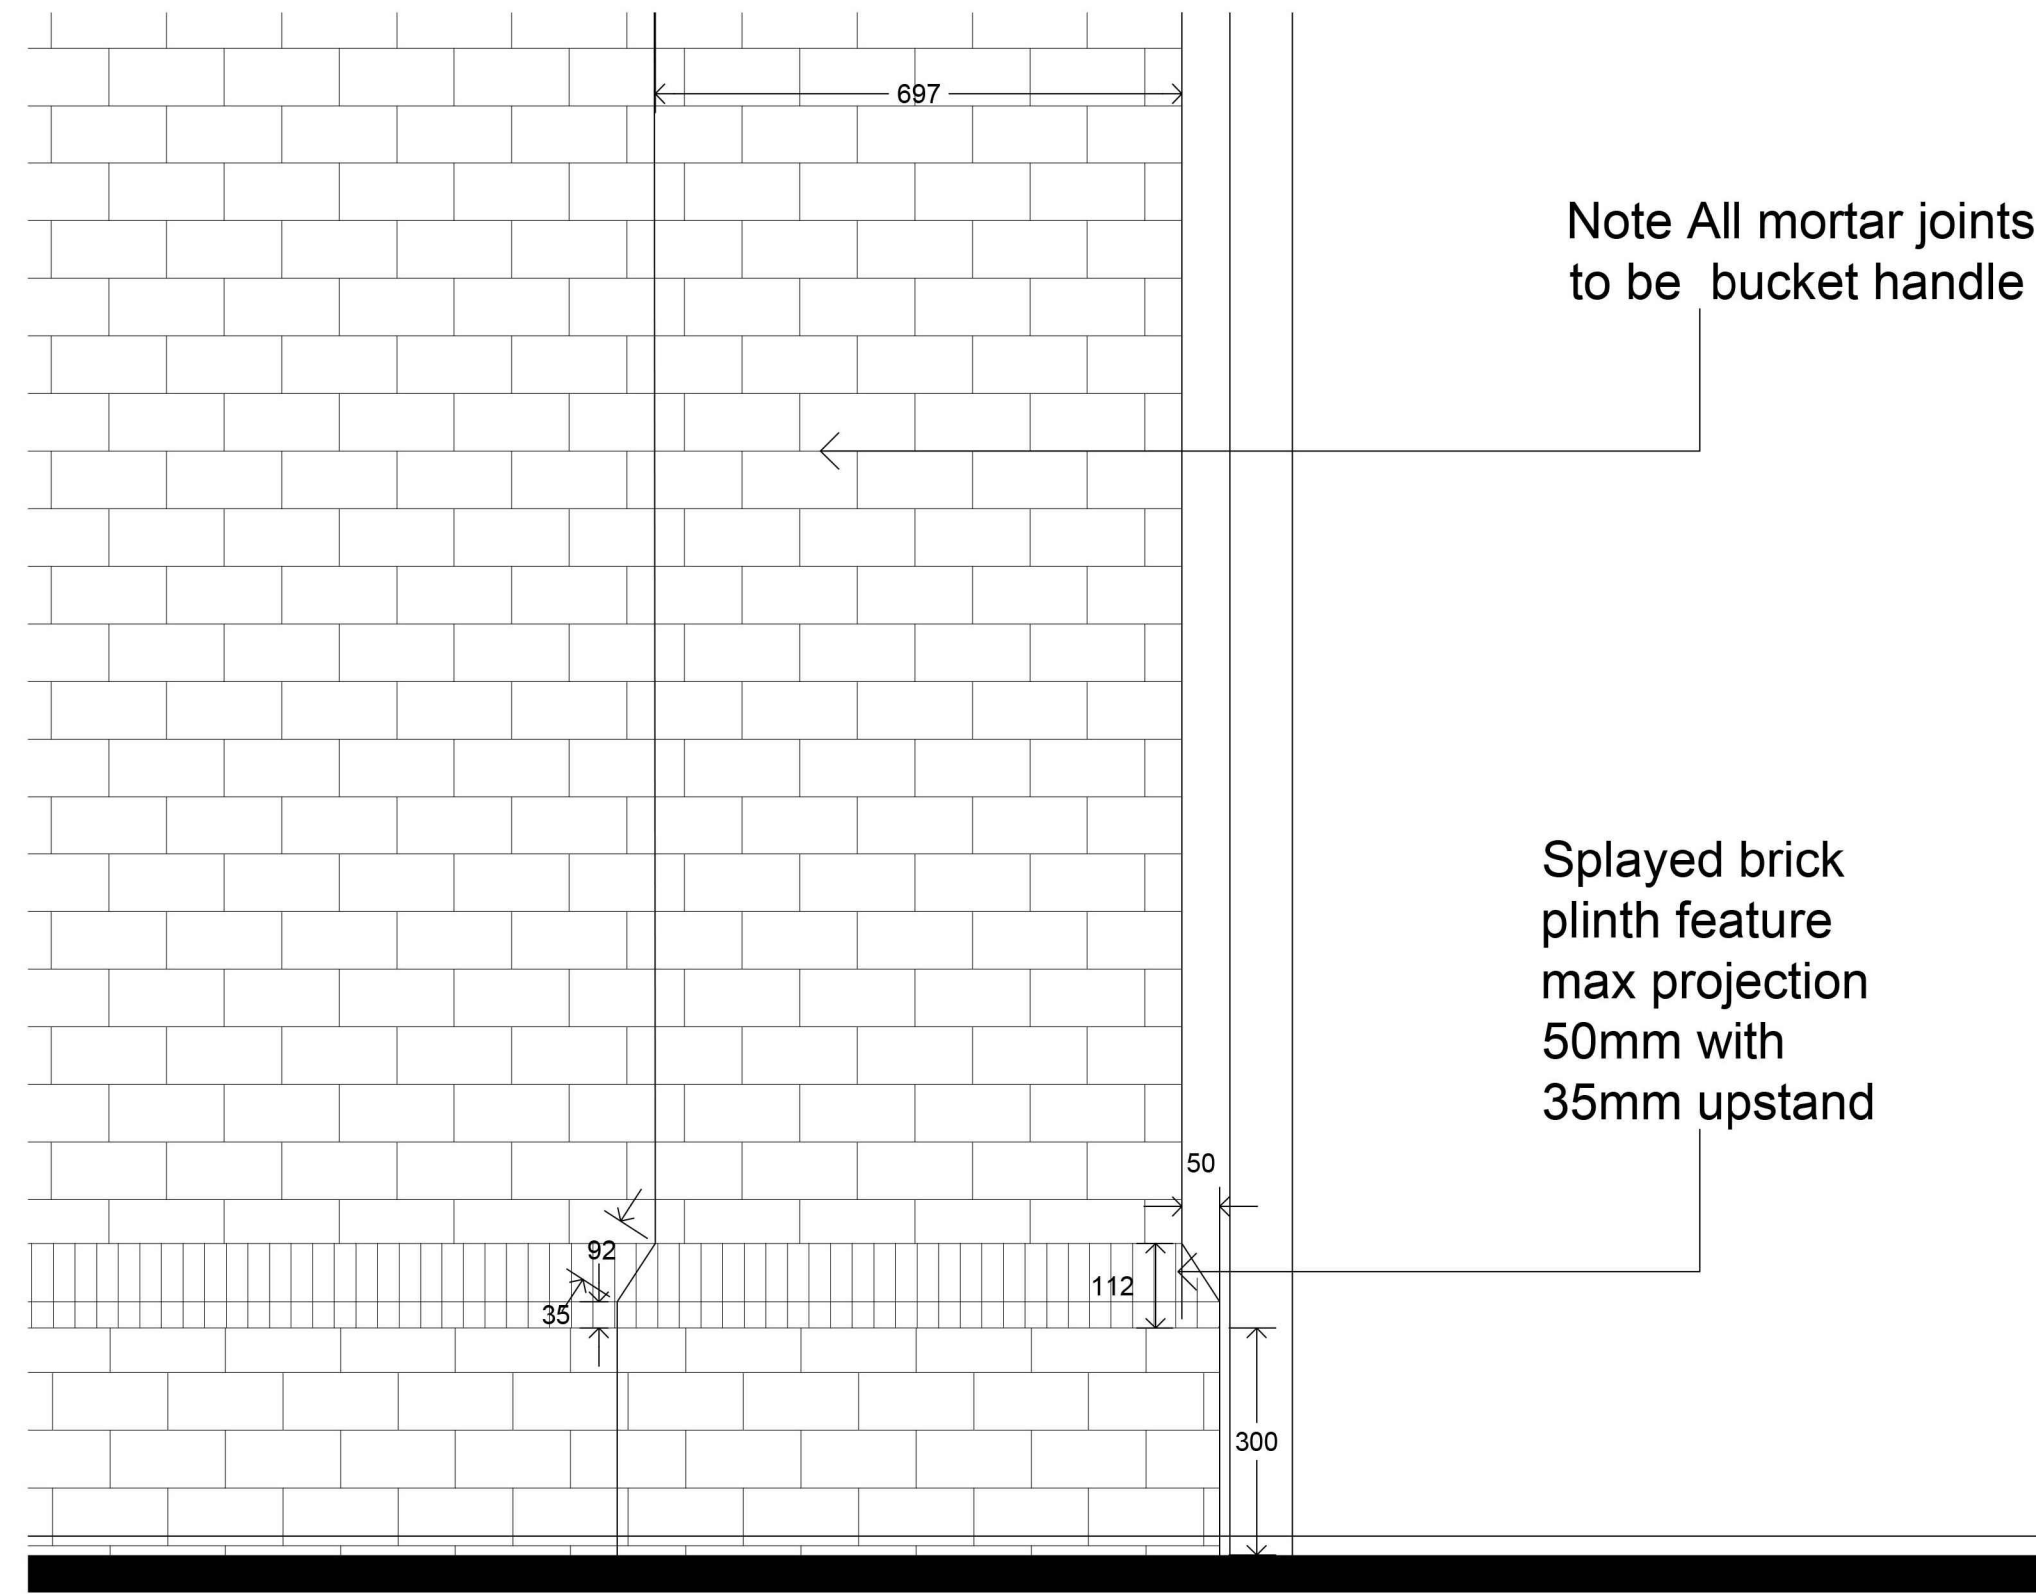

Plinth Detail @ 1:10 scale

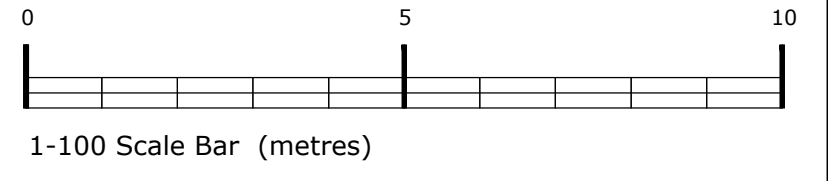

PLANNING

DRAWING DESCRIPTION

PROPOSED STORE
ELEVATIONS & DETAILS

JOB TITLE

THE ANCHOR INN
84 CAMBRIDGE ROAD
HITCHIN SG4 0JH

CLIENT

GREENE KING

DRAWN BY	J A Asbridge	SCALE	1:100@A1
DATE	DEC 2023	DRAWING NO.	2097 - 40
CHECKED		REVISION	D

John Dixon & Associates Ltd,
Unit 211
Chambers Business Centre,
Chapel Road,
Oldham
OL8 4QQ

TEL : 0161 682 0964
FAX : 0161 683 4106
E-MAIL : info@johndixon.co.uk
WEB : www.jda-design.com

jda
architecture
interior design
project management