


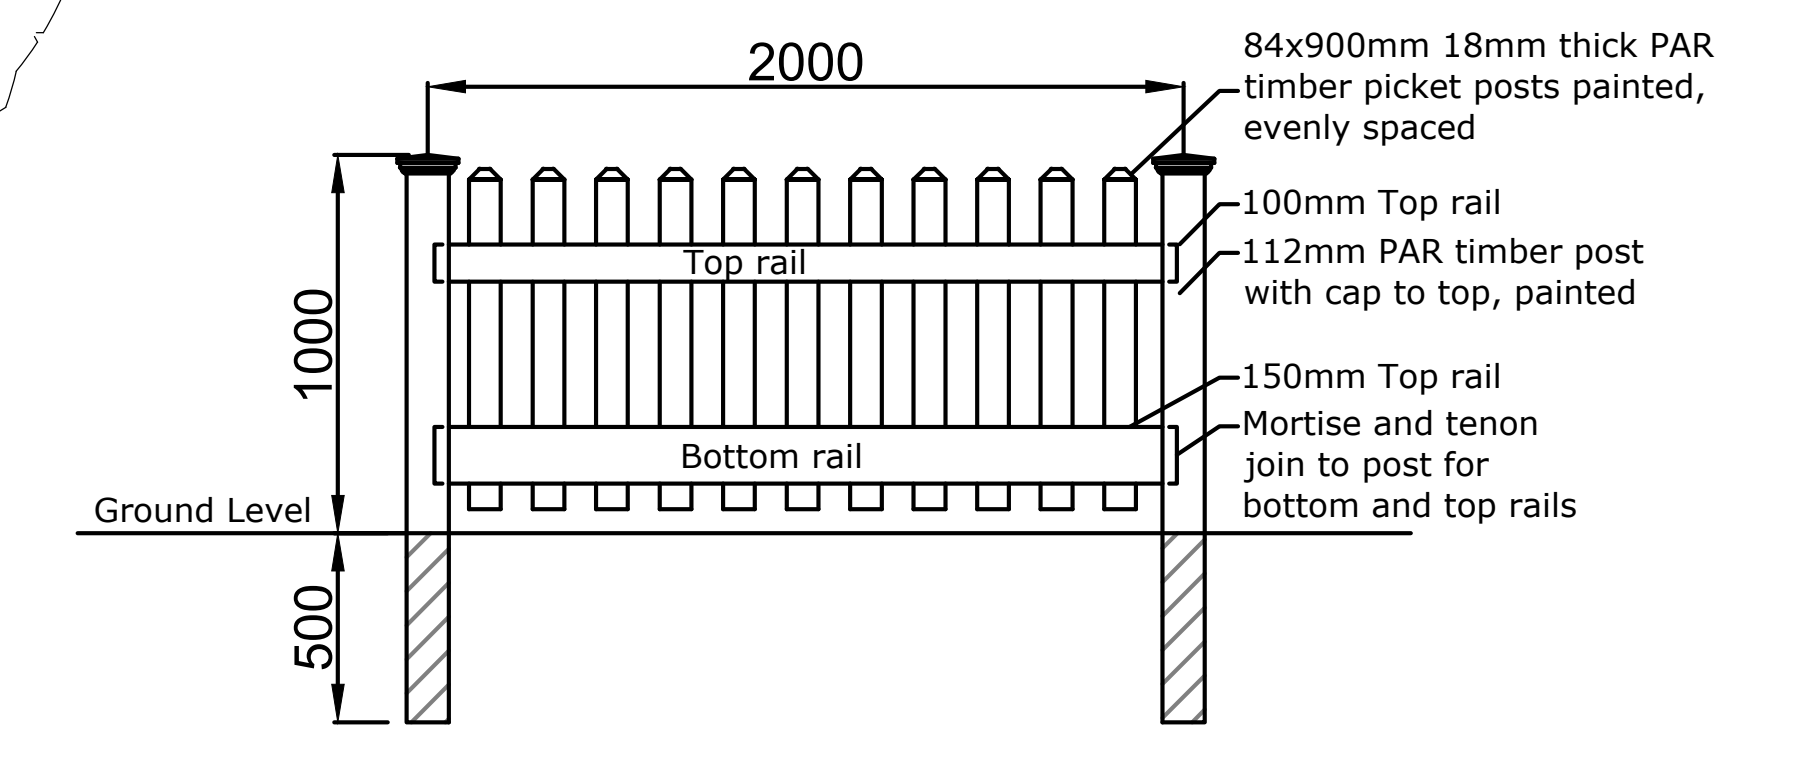

Proposed 1m picket fence



Proposed Close Board Fence
(Heights as indicated within Key to comply with acoustic reports)

NOTES
The designers and details on this drawing are copyright and must not be reproduced without the written permission of the designer.
Contractors are to check all sizes and dimensions before setting out any site or shopwork. Any errors or discrepancies to be reported to the designer.
Do not scale off this drawing.

REVISIONS	DATE
Rev A - Fire escape added	07.06.23
Rev B - Fire escape amended, trees adjusted to be in line with landscaping plan	13.02.24JAA
Rev C - Updated plan after discussions	22.02.24JAA/UB
Rev D - Updated plan after discussions	23.02.24JAA/UB
Rev E - Updated plan after discussions	26.02.24JAA/UB
Rev F - NMA, Entrance altered and ATM relocated	26.02.24 CP

- Key:
- Mesh Wire Fence (Retained)
 - Close Board Timber Fence 2.0m
 - Close Board Timber Fence 2.1m
 - Timber Picket Fence

N

PLAN TAKEN FROM MIDLAND SURVEYS DRAWING 39506 DATED JULY 2021

PLANNING

0 5 10

1:100 Scale Bar (metres)

DRAWING DESCRIPTION
PROPOSED BOUNDARY TREATMENTS

JOB TITLE
THE ANCHOR INN
84 CAMBRIDGE ROAD
HITCHIN SG4 0JH
CLIENT
GREENE KING

DRAWN BY	M. Lovell	SCALE	1:100@A0
DATE	APR 2023	DRAWING NO.	2097 - 23
CHECKED		REVISION	F

John Dixon & Associates Ltd,
Unit 211
Chambers Business Centre,
Chapel Road,
Oleham
OL8 4QG
TEL : 0161 682 0964
FAX : 0161 683 4106
E-MAIL : info@johndixon.co.uk
WEB : www.jda-design.com

jda
architecture
interior design
project management