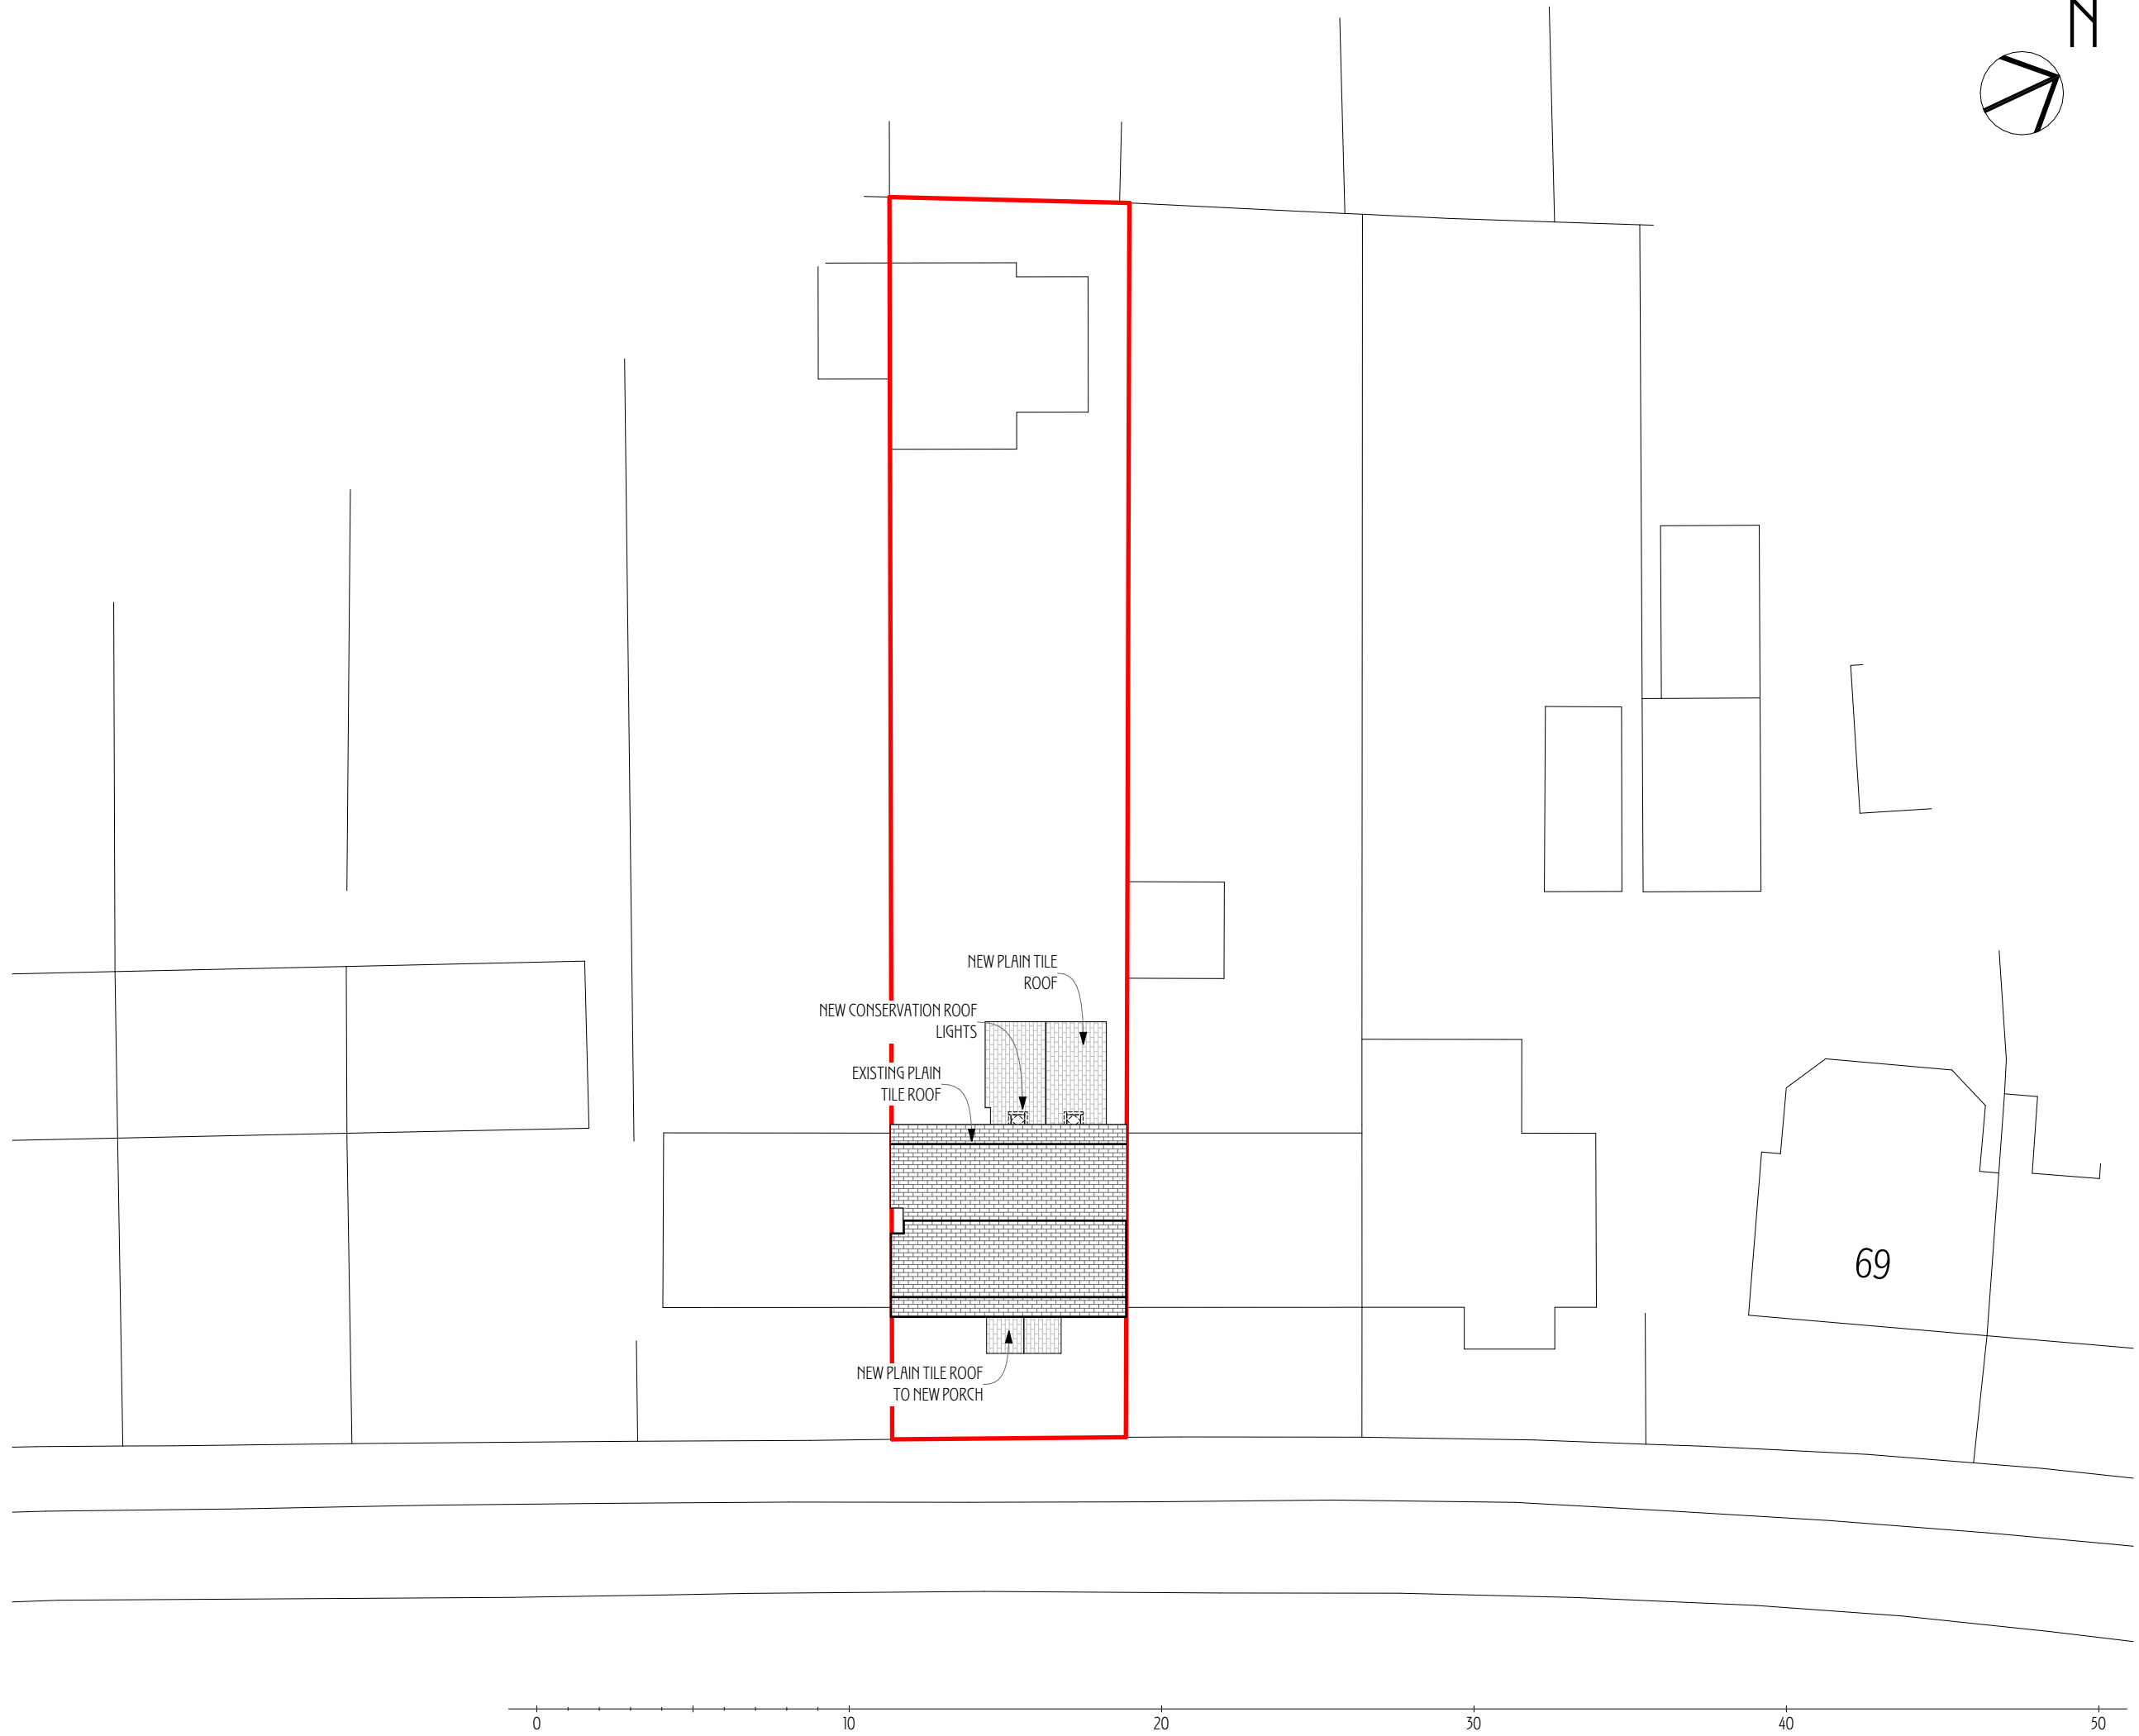


- NOTES
- This is a planning drawing and should not be used for construction.
 - This document and its design content is copyright ©.
 - It shall be read in conjunction with all other associated project information and consultants documents.
 - 3D images are an illustration only, and are not accurate representations.
 - Refer to scale bar and title sheet to check printing scale.

- EXISTING
- PROPOSED
- REMOVALS

PLANNING & LHF

Rev	Issued By	Details	Issue Date
-	BB	PLANNING & LHF ISSUE	20/03/25

PROJECT TITLE
75 Bursland, Letchworth Garden City SG6 4UZ

DRAWING TITLE
Proposed Block Plan (A3)

SCALE
1:200 @ A3

DATE March 25	DRAWING No. 2503/PD/101
BB AG	REV -

NORTON STUDIO ARCHITECTS
HISTORIC AND SUSTAINABLE BUILDING SPECIALIST
ARCHITECT ACCREDITED IN BUILDING CONSERVATION

5 Croft Lane - Norton - Letchworth Garden City - Herts - SG6 1AS
t - 01462 374035
w - www.nortonstudio.co.uk