Drawings not to be copied without consent of D Pucknell
Contractor responsible for checking dimensions and angles on site

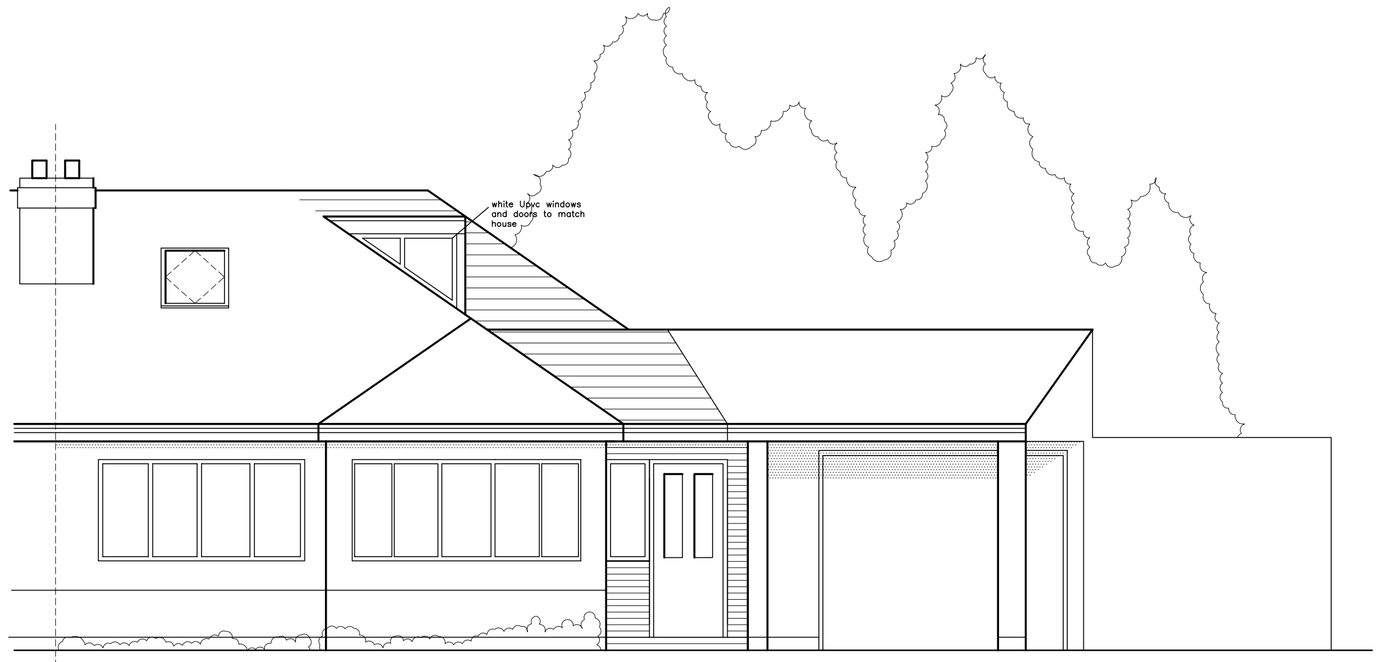

EAST ELEVATION



WEST ELEVATION

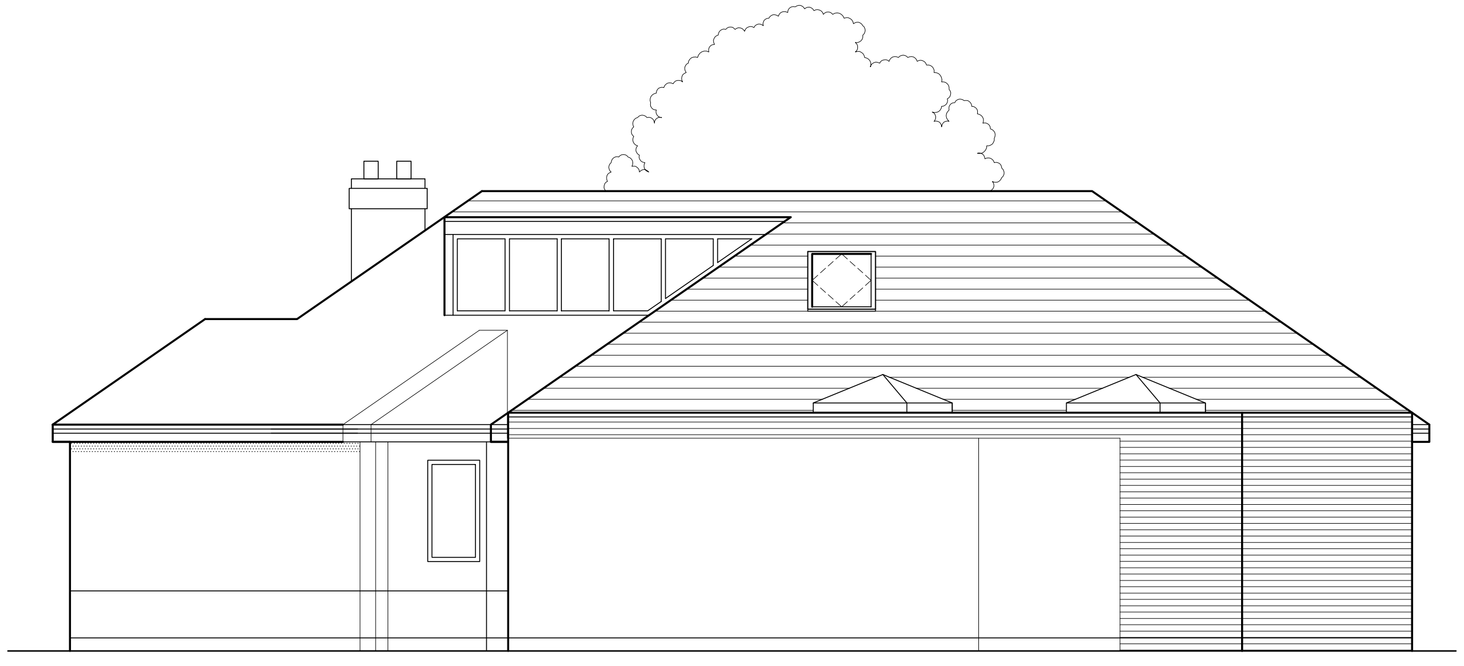

NORTH ELEVATION

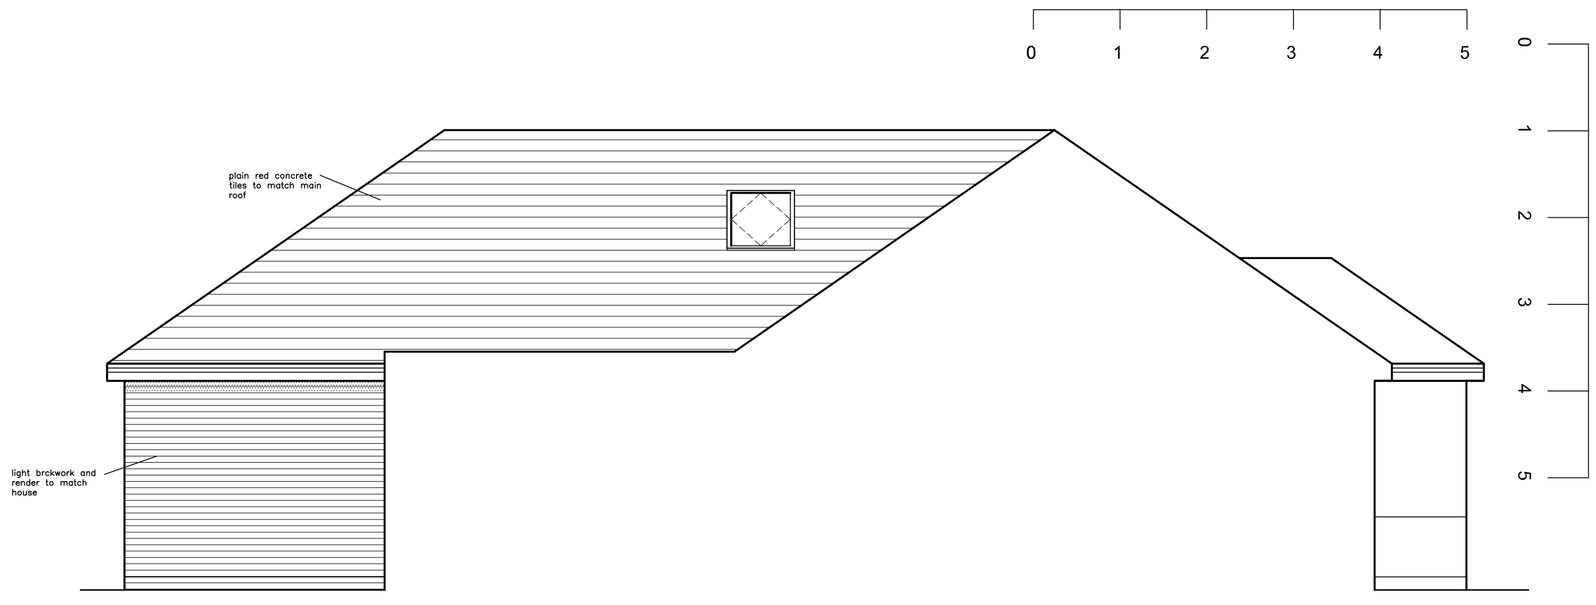

SOUTH ELEVATION

Complete Project Management
68 Queen Street, Hitchin SG4 9TS 01462 436480
E-mail: david.pucknell@sky.com

Client
Mr Bowden

Project
2 Trahern Close
Hitchin
SG4 9DS

Drawing Title
Side and rear extension

Scale	Date	Drawn by
1:50	05/2018	DP

Dwg. No.	Rev.
DP 965/02	A

A Client revisions 5/18